




- NEW SPEED FEEDBACK SIGN

PROPOSED MINI-TRAFFIC
CIRCLE TO SLOW
VEHICLES THROUGH
INTERSECTION
SEE DETAIL



HATLEN AVENUE

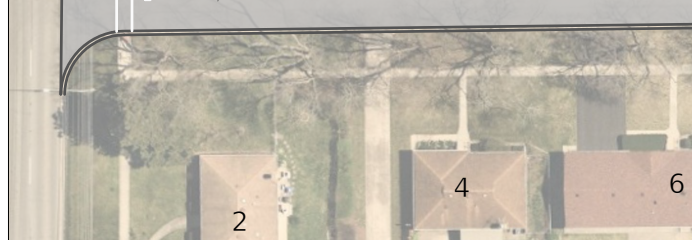

2" to 3"

U.S. Department of Transportation
Federal Highway
Administration


PROPOSED MINI-TRAFFIC CIRCLE
TO SLOW VEHICLES THROUGH
INTERSECTION
SEE DETAIL



GRINDEL DRIVE



AUDREY LANE

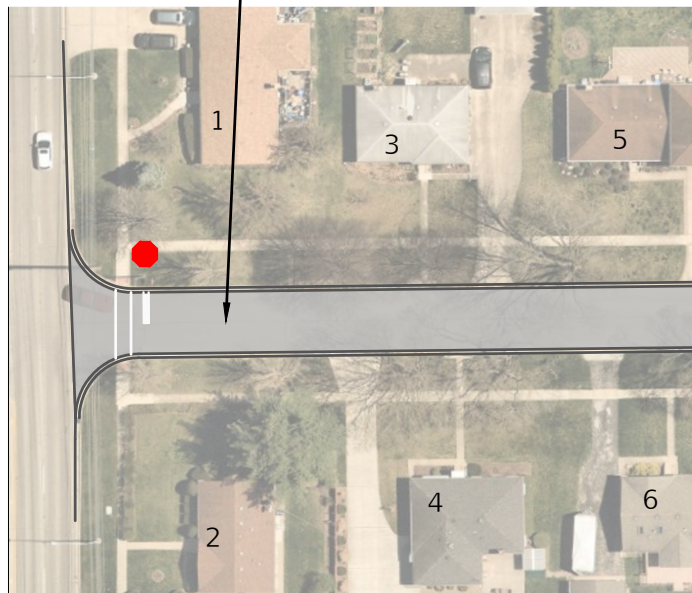

- SPEED FEEDBACK SIGN TO BE RELOCATED



USER NAME = LJF	DESIGNED - LJF	REVISED -
	DRAW - LJF	REVISED -
PLOT SCALE =	CHECKED - MPL	REVISED -
PLOT DATE = 9/16/2025	DATE - 9/16/2025	REVISED -

VILLAGE OF MOUNT PROSPECT

FRIENDLY NEIGHBORHOOD STREETS PROGRAM
HATLEN HEIGHTS - FOR VILLAGE BOARD

SCALE: 1:75	SHEET 1	OF	2 SHEETS	CENTRAL RD - GRINDEL DR
-------------	---------	----	----------	-------------------------

F.A.U. RTE.	SECTION	COUNTY	TOTAL SHEETS	SHEET NO.
		COOK	2	1
		CONTRACT NO. N/A		
	ILLINOIS			


[illegible]

PROPOSED STRIPED ON
STREET PARKING ON
BOTH SIDES OF MEIER
ROAD TO MATCH SOUTH
OF LINCOLN STREET,
VISUALLY NARROWS
STREET TO SLOW
DRIVES

PROPOSED STRIPED
CENTERLINES ADJACENT TO
STOP SIGNS
NO PARKING CHANGES

EXISTING STOP CONTROL
ON CONNIE LANE ONLY

PROPOSED STRIPED ON -
STREET PARKING ON BOTH
SIDES OF MEIER ROAD TO
MATCH SOUTH OF LINCOLN
STREET, VISUALLY NARROWS
STREET TO SLOW DRIVES

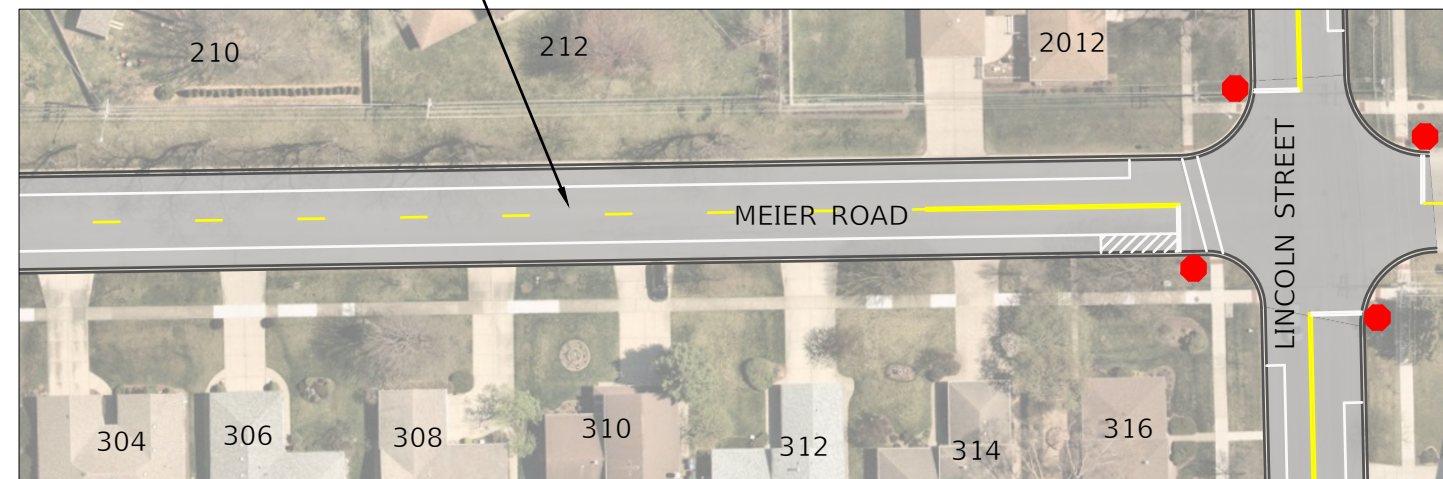

MEIER ROAD



USER NAME = LJF	DESIGNED - LJF	REVISED -
	DRAW - LJF	REVISED -
PLOT SCALE =	CHECKED - MPL	REVISED -
PLOT DATE = 9/16/2025	DATE - 9/16/2025	REVISED -

VILLAGE OF MOUNT PROSPECT

FRIENDLY NEIGHBORHOOD STREETS PROGRAM
HATLEN HEIGHTS - FOR VILLAGE BOARD

SCALE: 1:75	SHEET 2	OF	2 SHEETS	GRINDEL DR - WHITE OAK ST
-------------	---------	----	----------	---------------------------

F.A.U. RTE.	SECTION	COUNTY	TOTAL SHEETS	SHEET NO.
		COOK	2	2
		CONTRACT NO. N/A		
	ILLINOIS			

\\Engineering\Traffic\Calming\FNSP Projects\2024 - Hatlen Heights\CAD\Hatlen Heights CAD - Final - Village Board.dwg