




H:\Engineering\Traffic\Camming\FN\SP Projects\2024 - Hatlen Heights\CAD\Hatlen Heights CAD.dwg

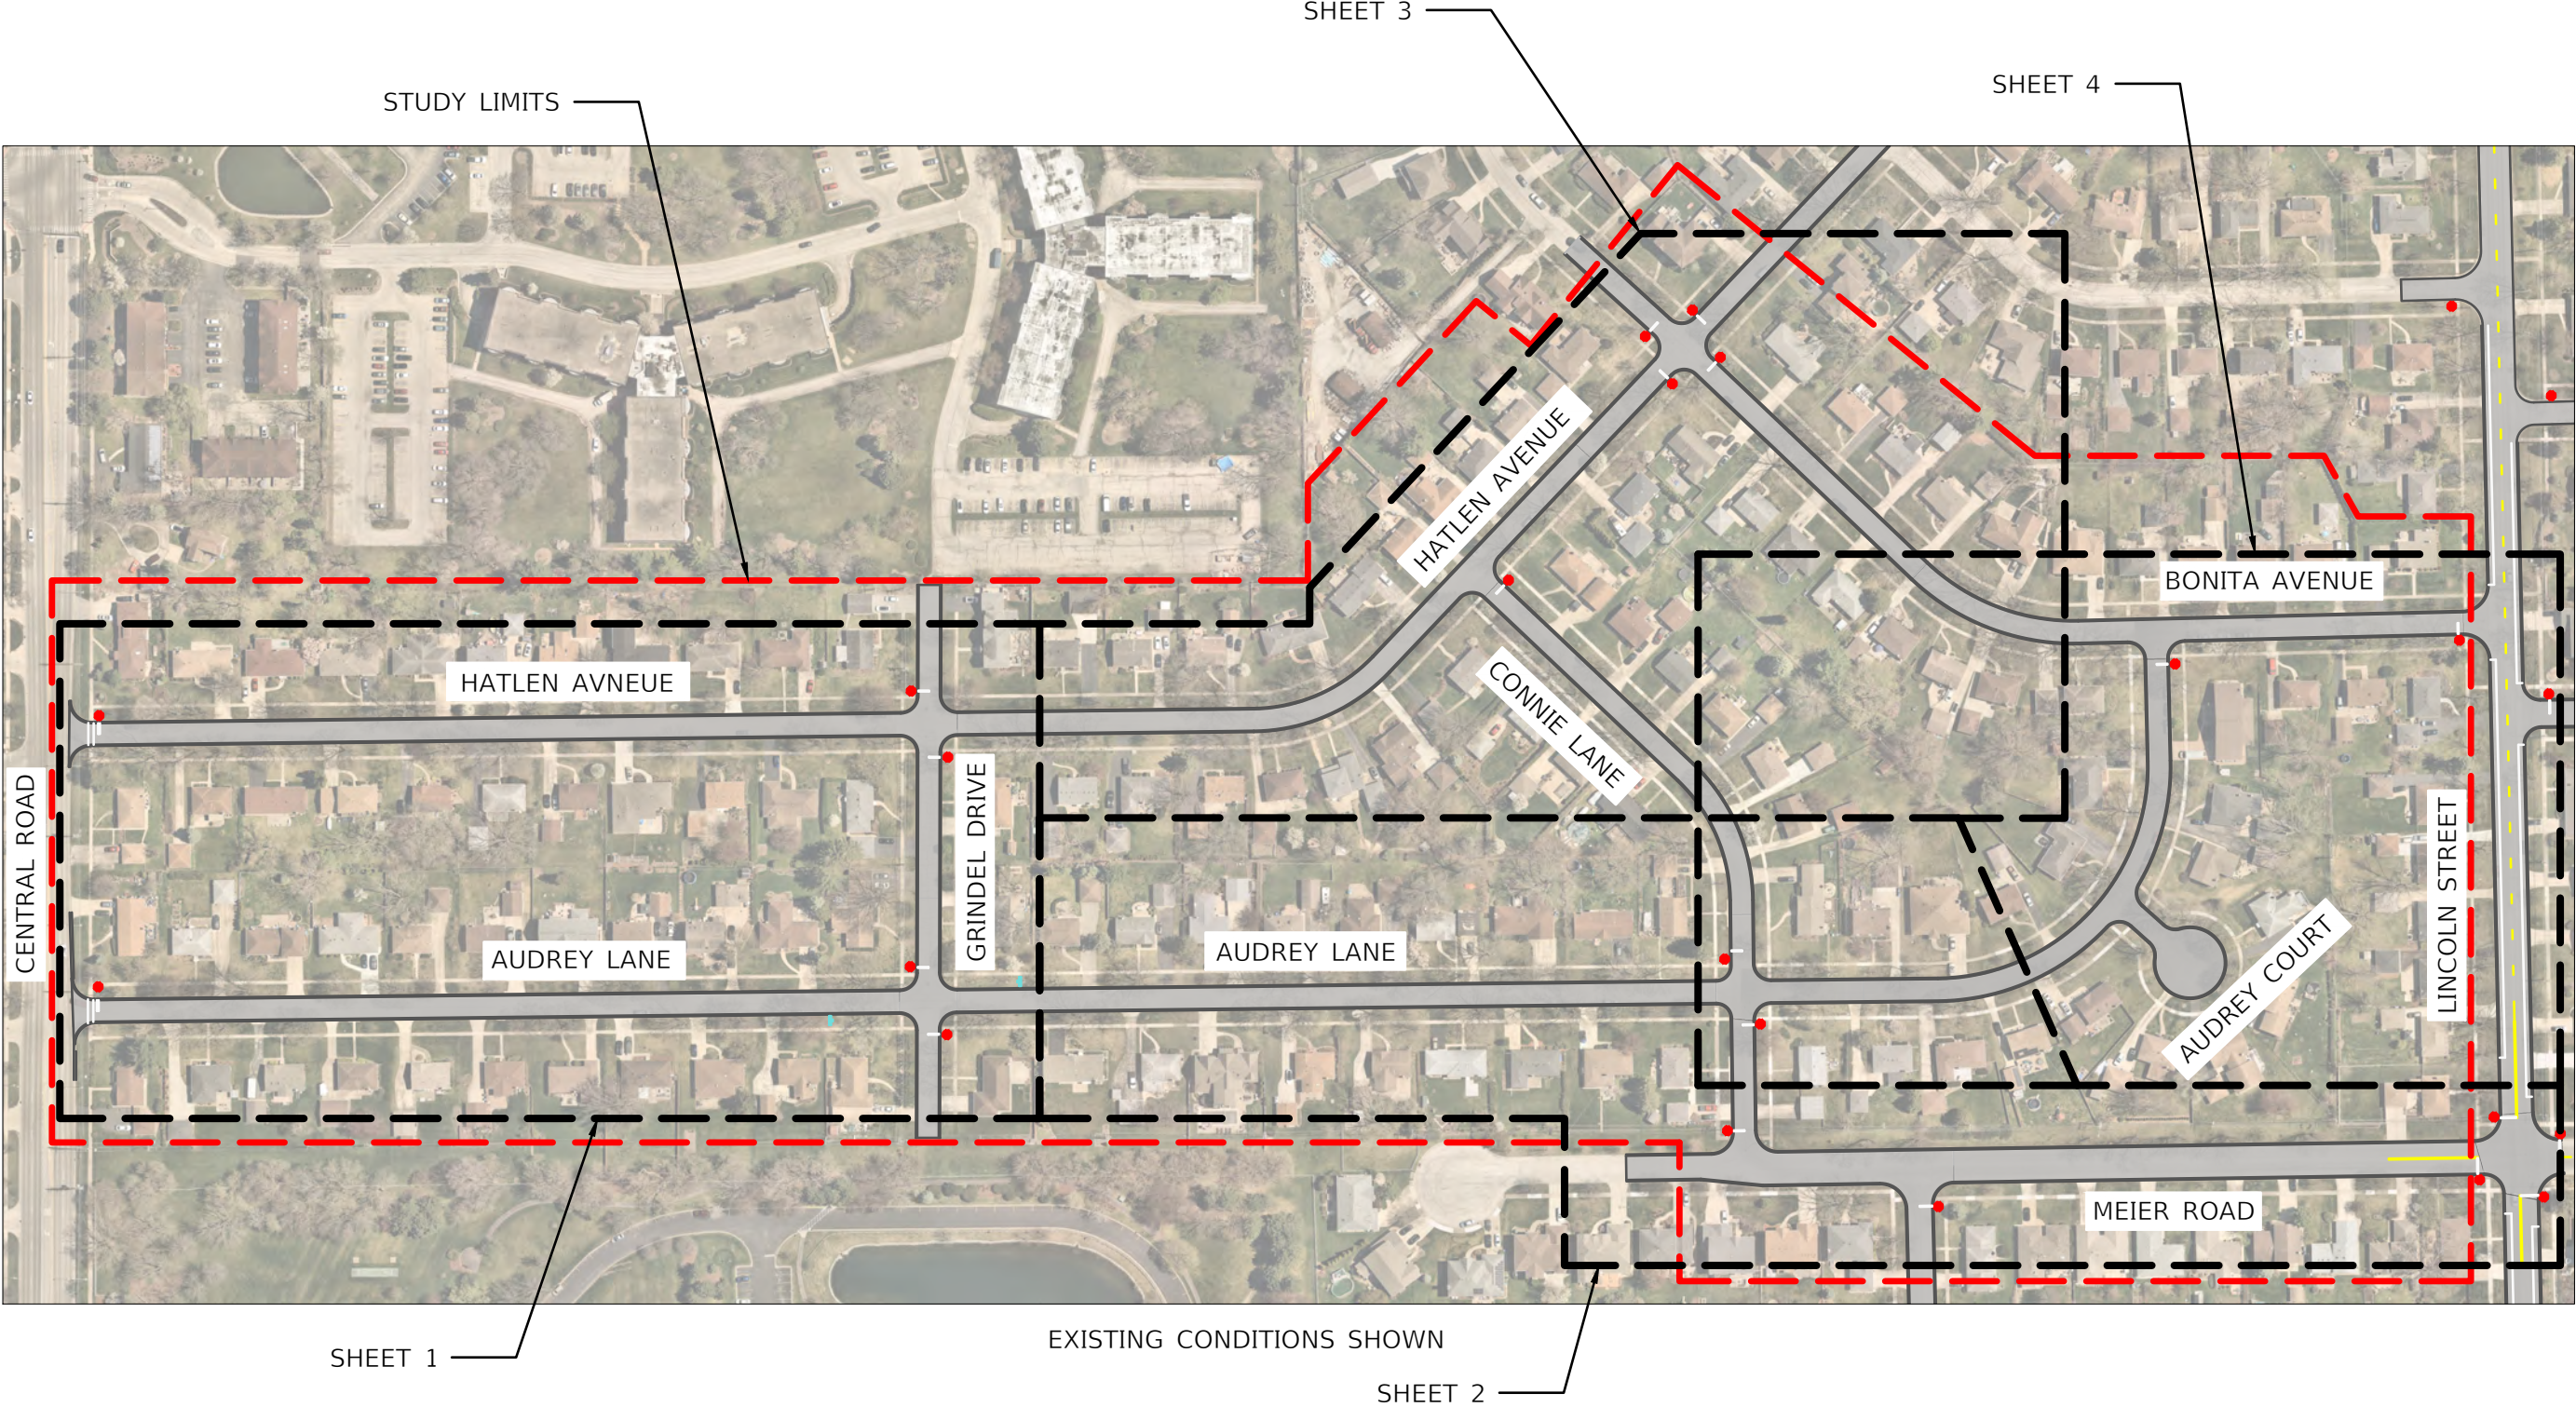


USER NAME	= LJF	DESIGNED - LJF	REVISED -
		DRAW - LJF	REVISED -
PLOT SCALE	=	CHECKED - MPL	REVISED -
PLOT DATE	= 1/22/2025	DATE - 1/22/2025	REVISED -

VILLAGE OF MOUNT PROSPECT

FRIENDLY NEIGHBORHOOD STREETS PROGRAM
HATLEN HEIGHTS - STUDY LIMITS

SCALE: 1:75 SHEET 1 OF 1 SHEETS HATLEN HEIGHTS NEIGHBORHOOD

F.A.U. RTE.	SECTION	COUNTY	TOTAL SHEETS	SHEET NO.
		COOK	1	1
CONTRACT NO. N/A				
ILLINOIS				

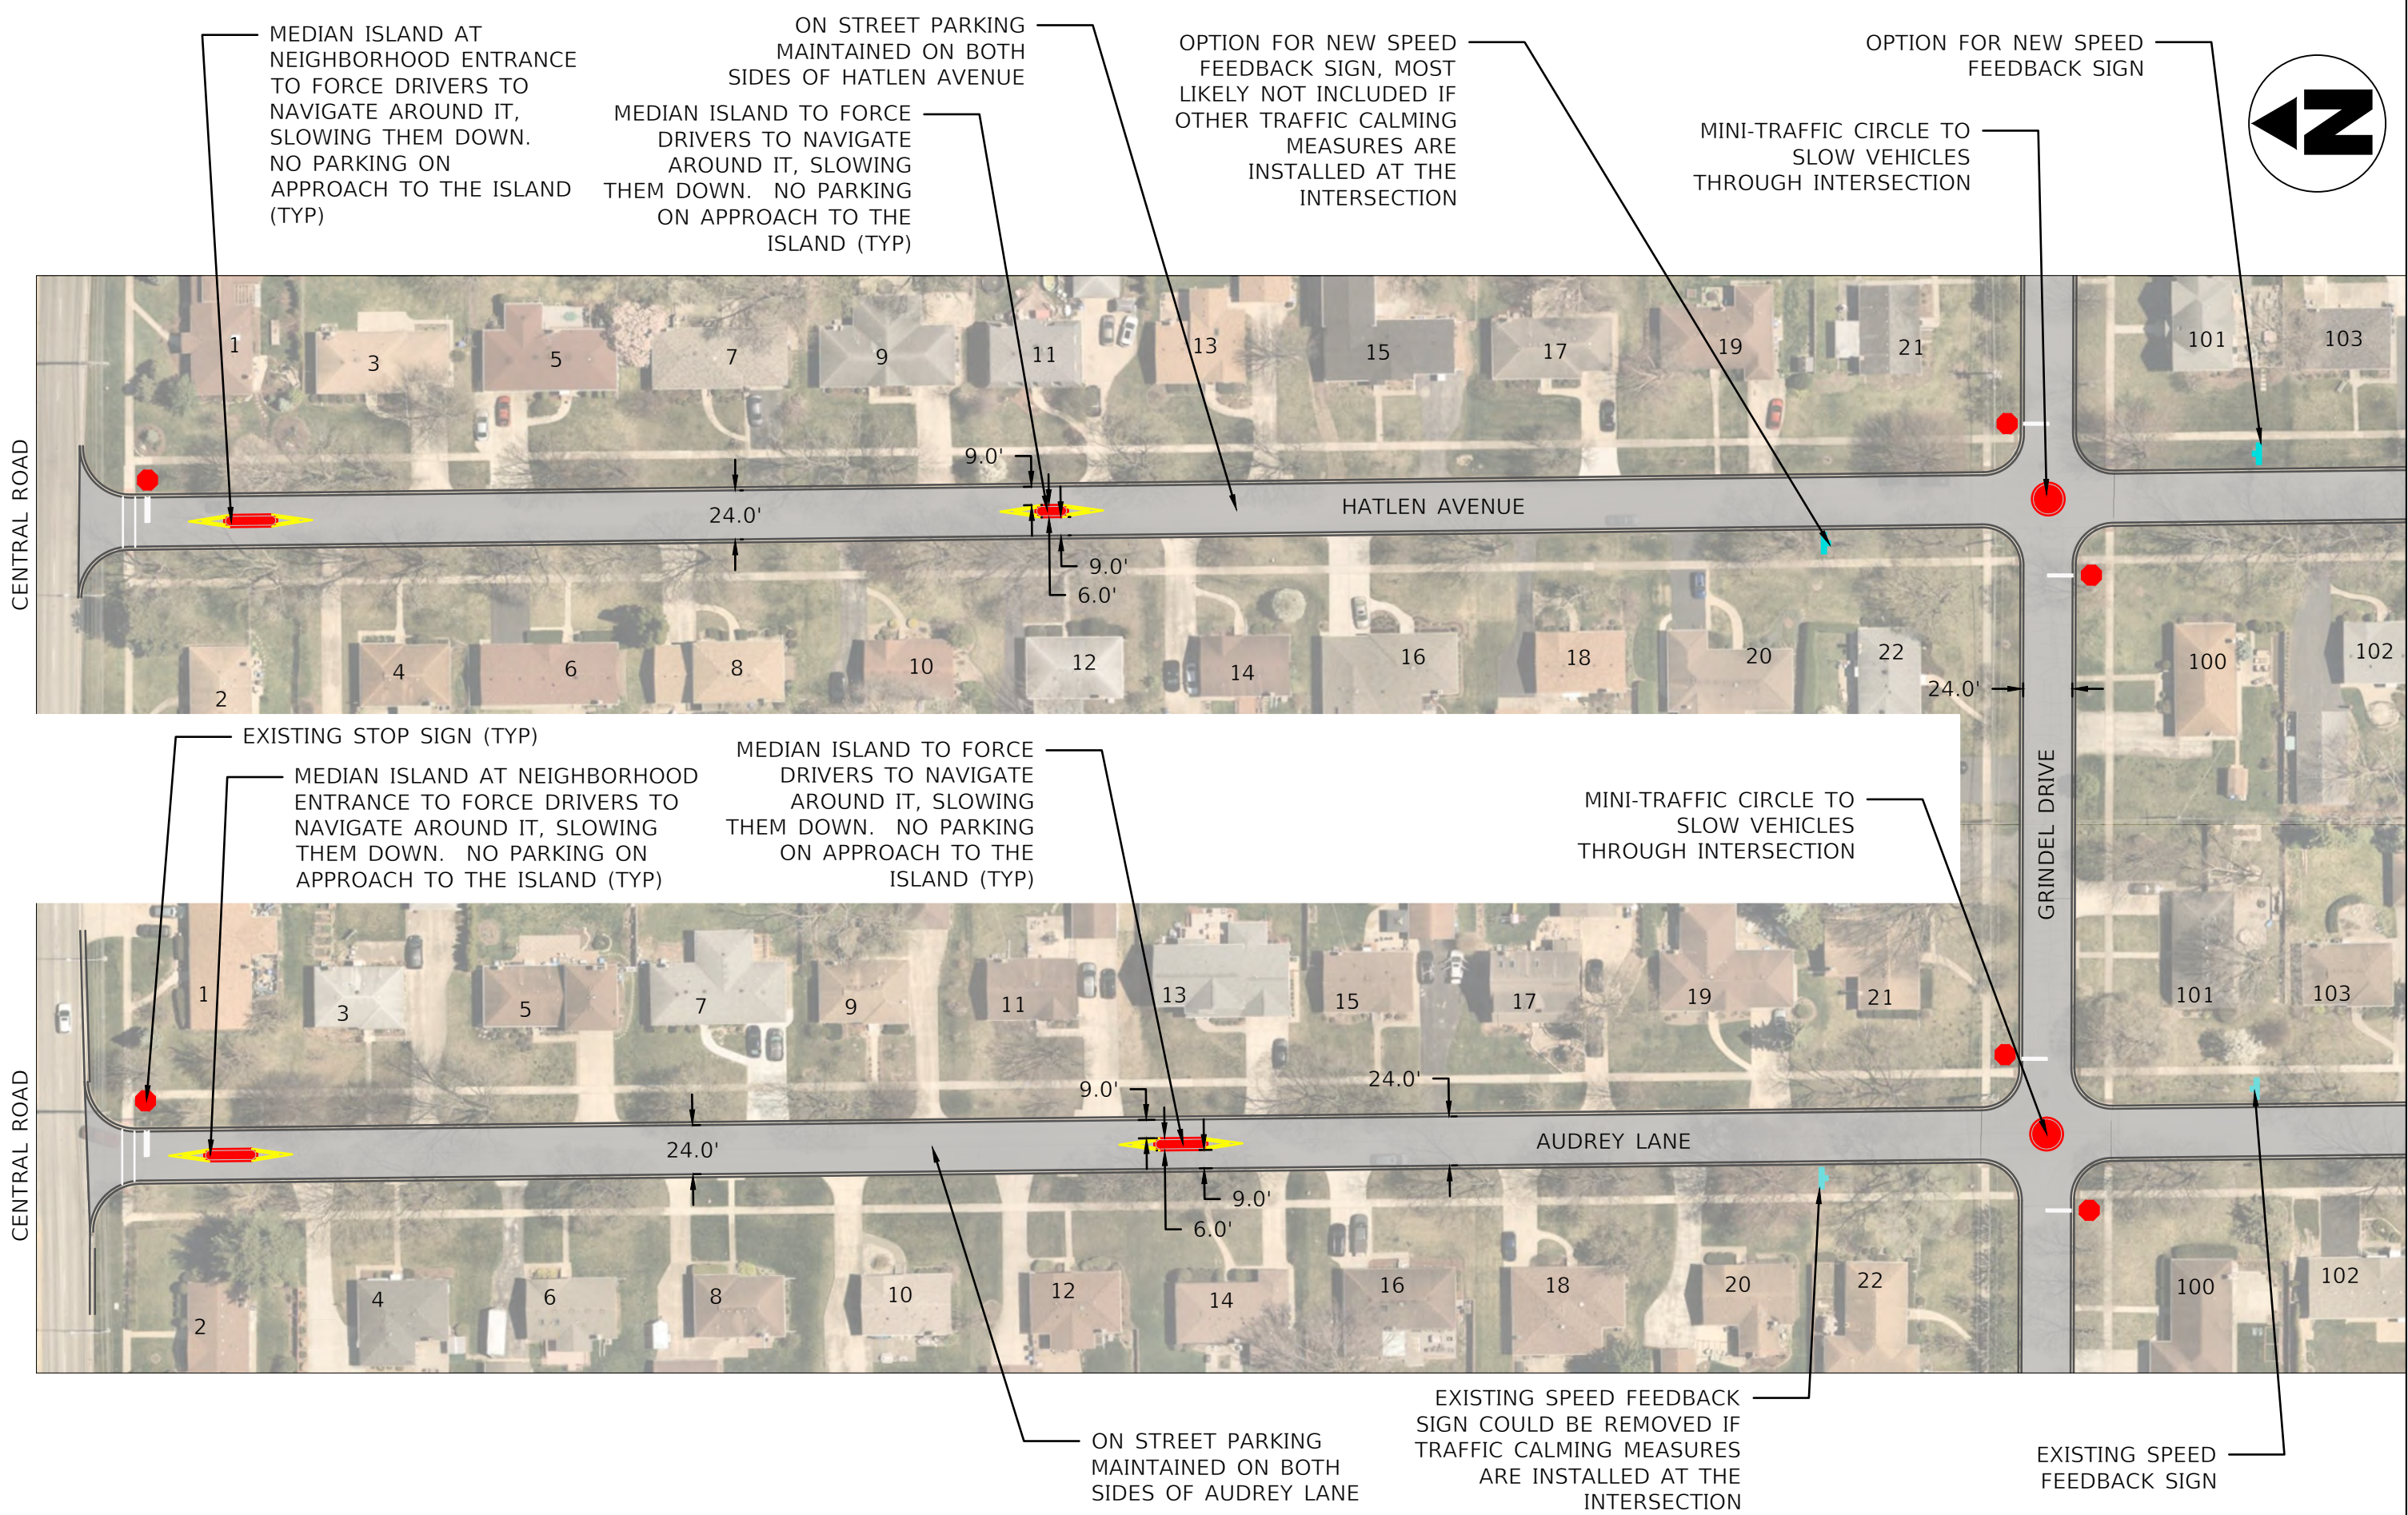

H:\Engineering\Traffic\Calming\HNSP Projects\2024 - Hatlen Heights\CA\Hatlen Heights CAD.dwg



USER NAME	= LJF	DESIGNED - LJF	REVISED -
DRAW	- LJF	REVISED -	REVISED -
PLOT SCALE	=	CHECKED - MPL	REVISED -
PLOT DATE	= 1/22/2025	DATE - 1/22/2025	REVISED -

VILLAGE OF MOUNT PROSPECT

FRIENDLY NEIGHBORHOOD STREETS PROGRAM
HATLEN HEIGHTS - INITIAL DESIGN PREFERRED ALTERNATIVE

SCALE: 1:75 SHEET 1 OF 4 SHEETS CENTRAL RD - GRINDEL DR

F.A.U. RTE.	SECTION	COUNTY	TOTAL SHEETS	SHEET NO.
		COOK	4	1
CONTRACT NO. N/A				
ILLINOIS				




MEDIAN ISLAND TO FORCE DRIVERS TO NAVIGATE AROUND IT, SLOWING THEM DOWN. NO PARKING ON APPROACH TO THE ISLAND (TYP)

ON STREET PARKING ALLOWED ON BOTH SIDES OF AUDREY LANE

EXISTING STOP SIGN (TYP)
STRIPED MEDIAN TO ALIGN VEHICLES ON APPROACH TO THE INTERSECTION (TYP)

MEDIAN ISLAND TO SLOW DRIVERS TURNING OR TRAVELING THROUGH THE INTERSECTION WITH CONNIE LANE

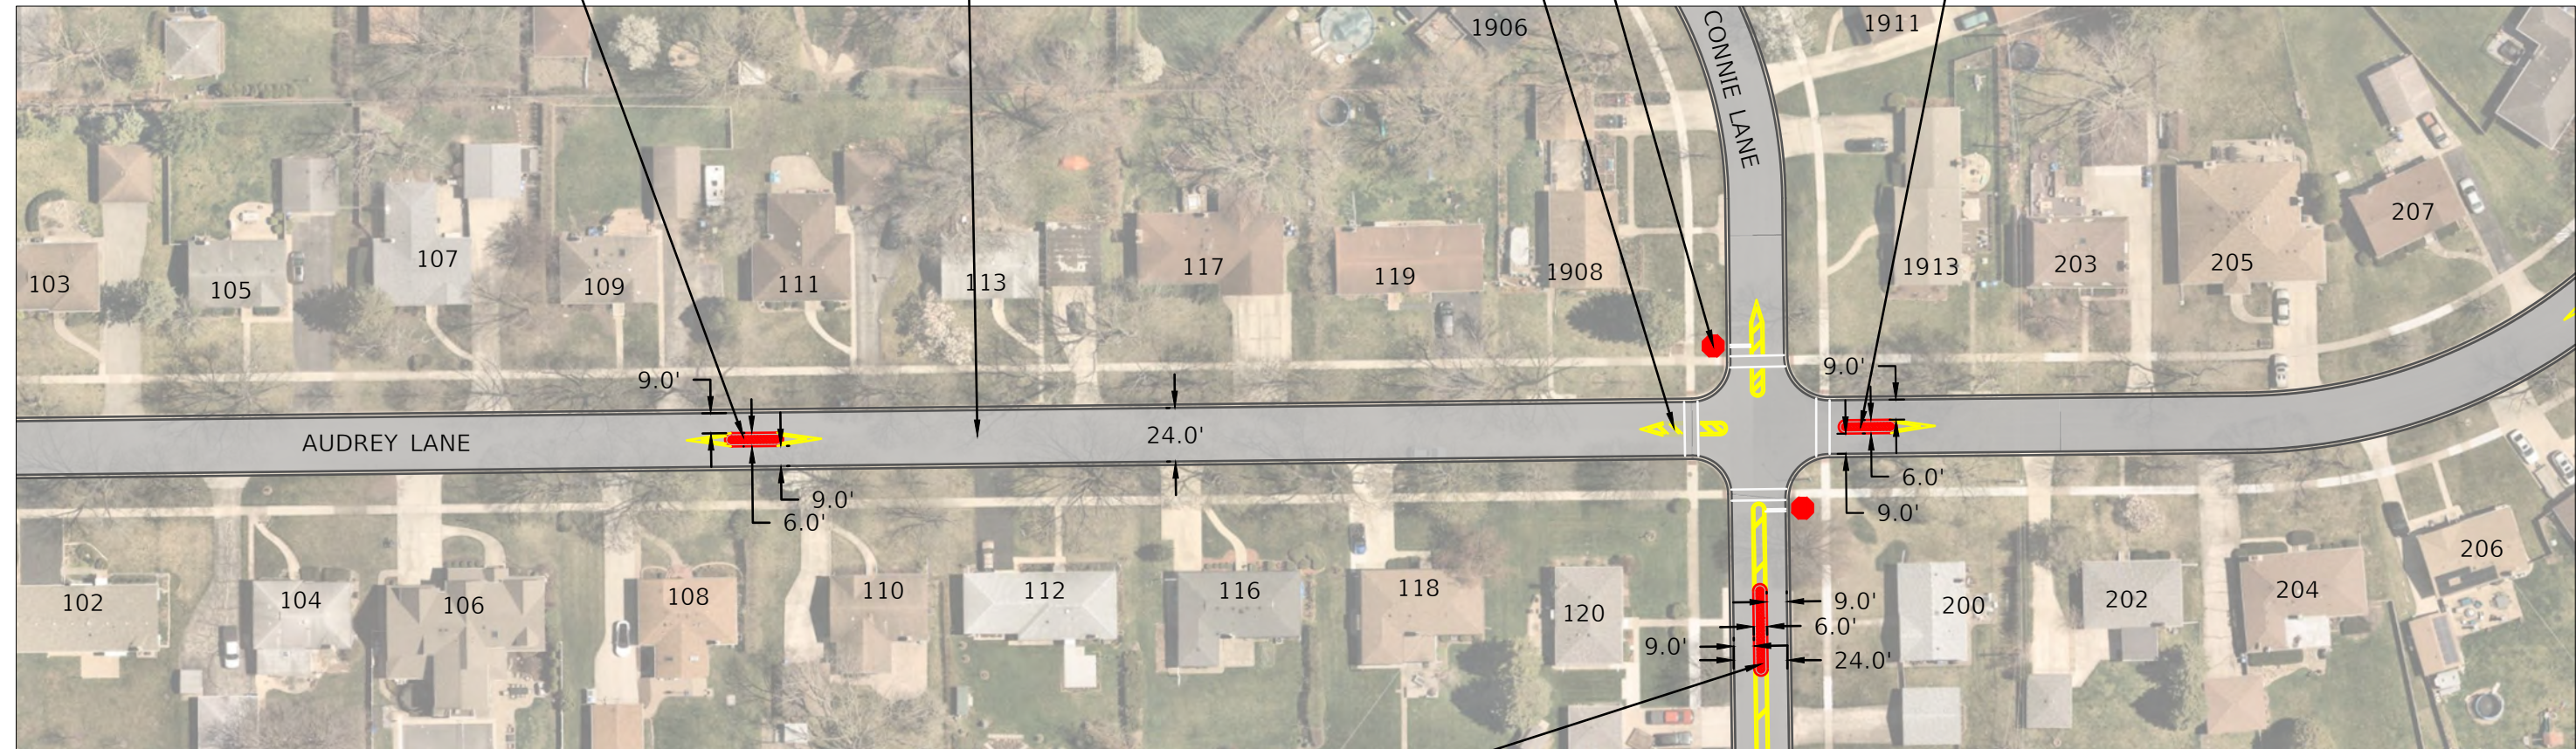


STRIPE ON STREET PARKING ON BOTH SIDES OF MEIER ROAD TO MATCH SOUTH OF LINCOLN STREET, VISUALLY NARROWS STREET TO SLOW DRIVES

MEDIAN ISLAND AND STRIPED MEDIANS TO SLOW DRIVERS ON CONNIE LANE AND TO INCREASE STOP SIGN COMPLIANCE, NO PARKING ALLOWED ON CONNIE LANE. DESIGNED TO ACCOMMODATE TURNING VEHICLES. ALTERS DRIVERS THEY ARE NO LONGER ON A COLLECTOR STREET LIKE MEIER LANE.

STOP CONTROL ON CONNIE LANE ONLY

ALL WAY STOP CONTROL

STRIPE ON STREET PARKING ON BOTH SIDES OF MEIER ROAD TO MATCH SOUTH OF LINCOLN STREET, VISUALLY NARROWS STREET TO SLOW DRIVES

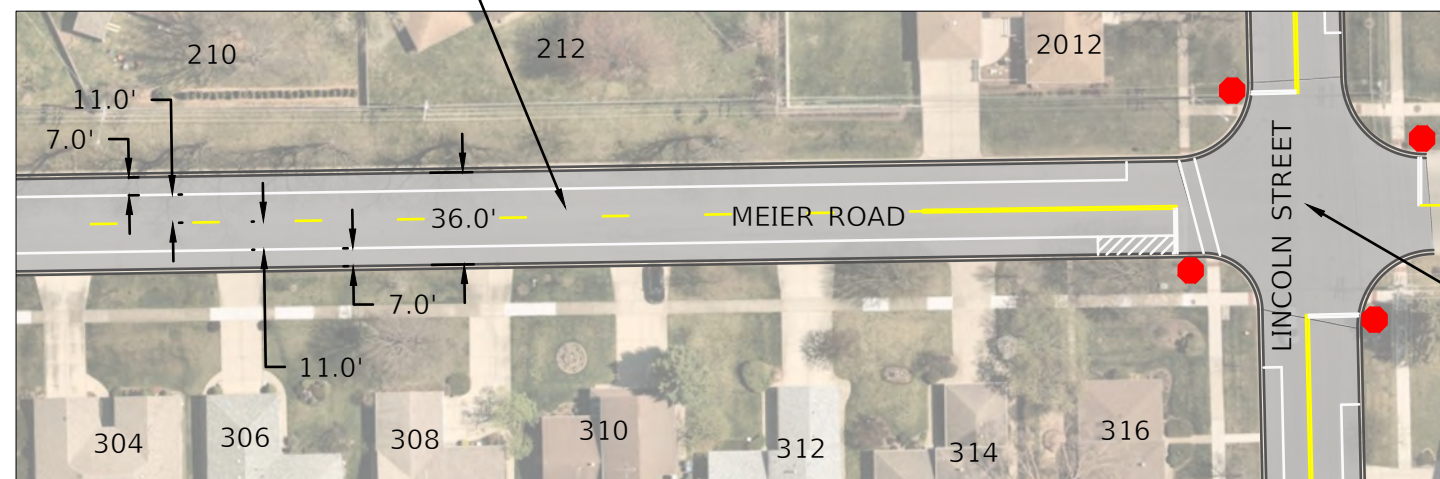

MEIER ROAD

VILLAGE OF MOUNT PROSPECT

FRIENDLY NEIGHBORHOOD STREETS PROGRAM
HATLEN HEIGHTS - INITIAL DESIGN PREFERRED ALTERNATIVE


SCALE: 1:75 SHEET 2 OF 4 SHEETS GRINDEL DR - WHITE OAK ST

F.A.U. RTE.	SECTION	COUNTY	TOTAL SHEETS	SHEET NO.
		COOK	4	2
CONTRACT NO. N/A				

ILLINOIS



USER NAME	= LJF	DESIGNED - LJF	REVISED -
PLOT SCALE	=	DRAW - LJF	REVISED -
PLOT DATE	= 1/22/2025	CHECKED - MPL	REVISED -
		DATE - 1/22/2025	REVISED -

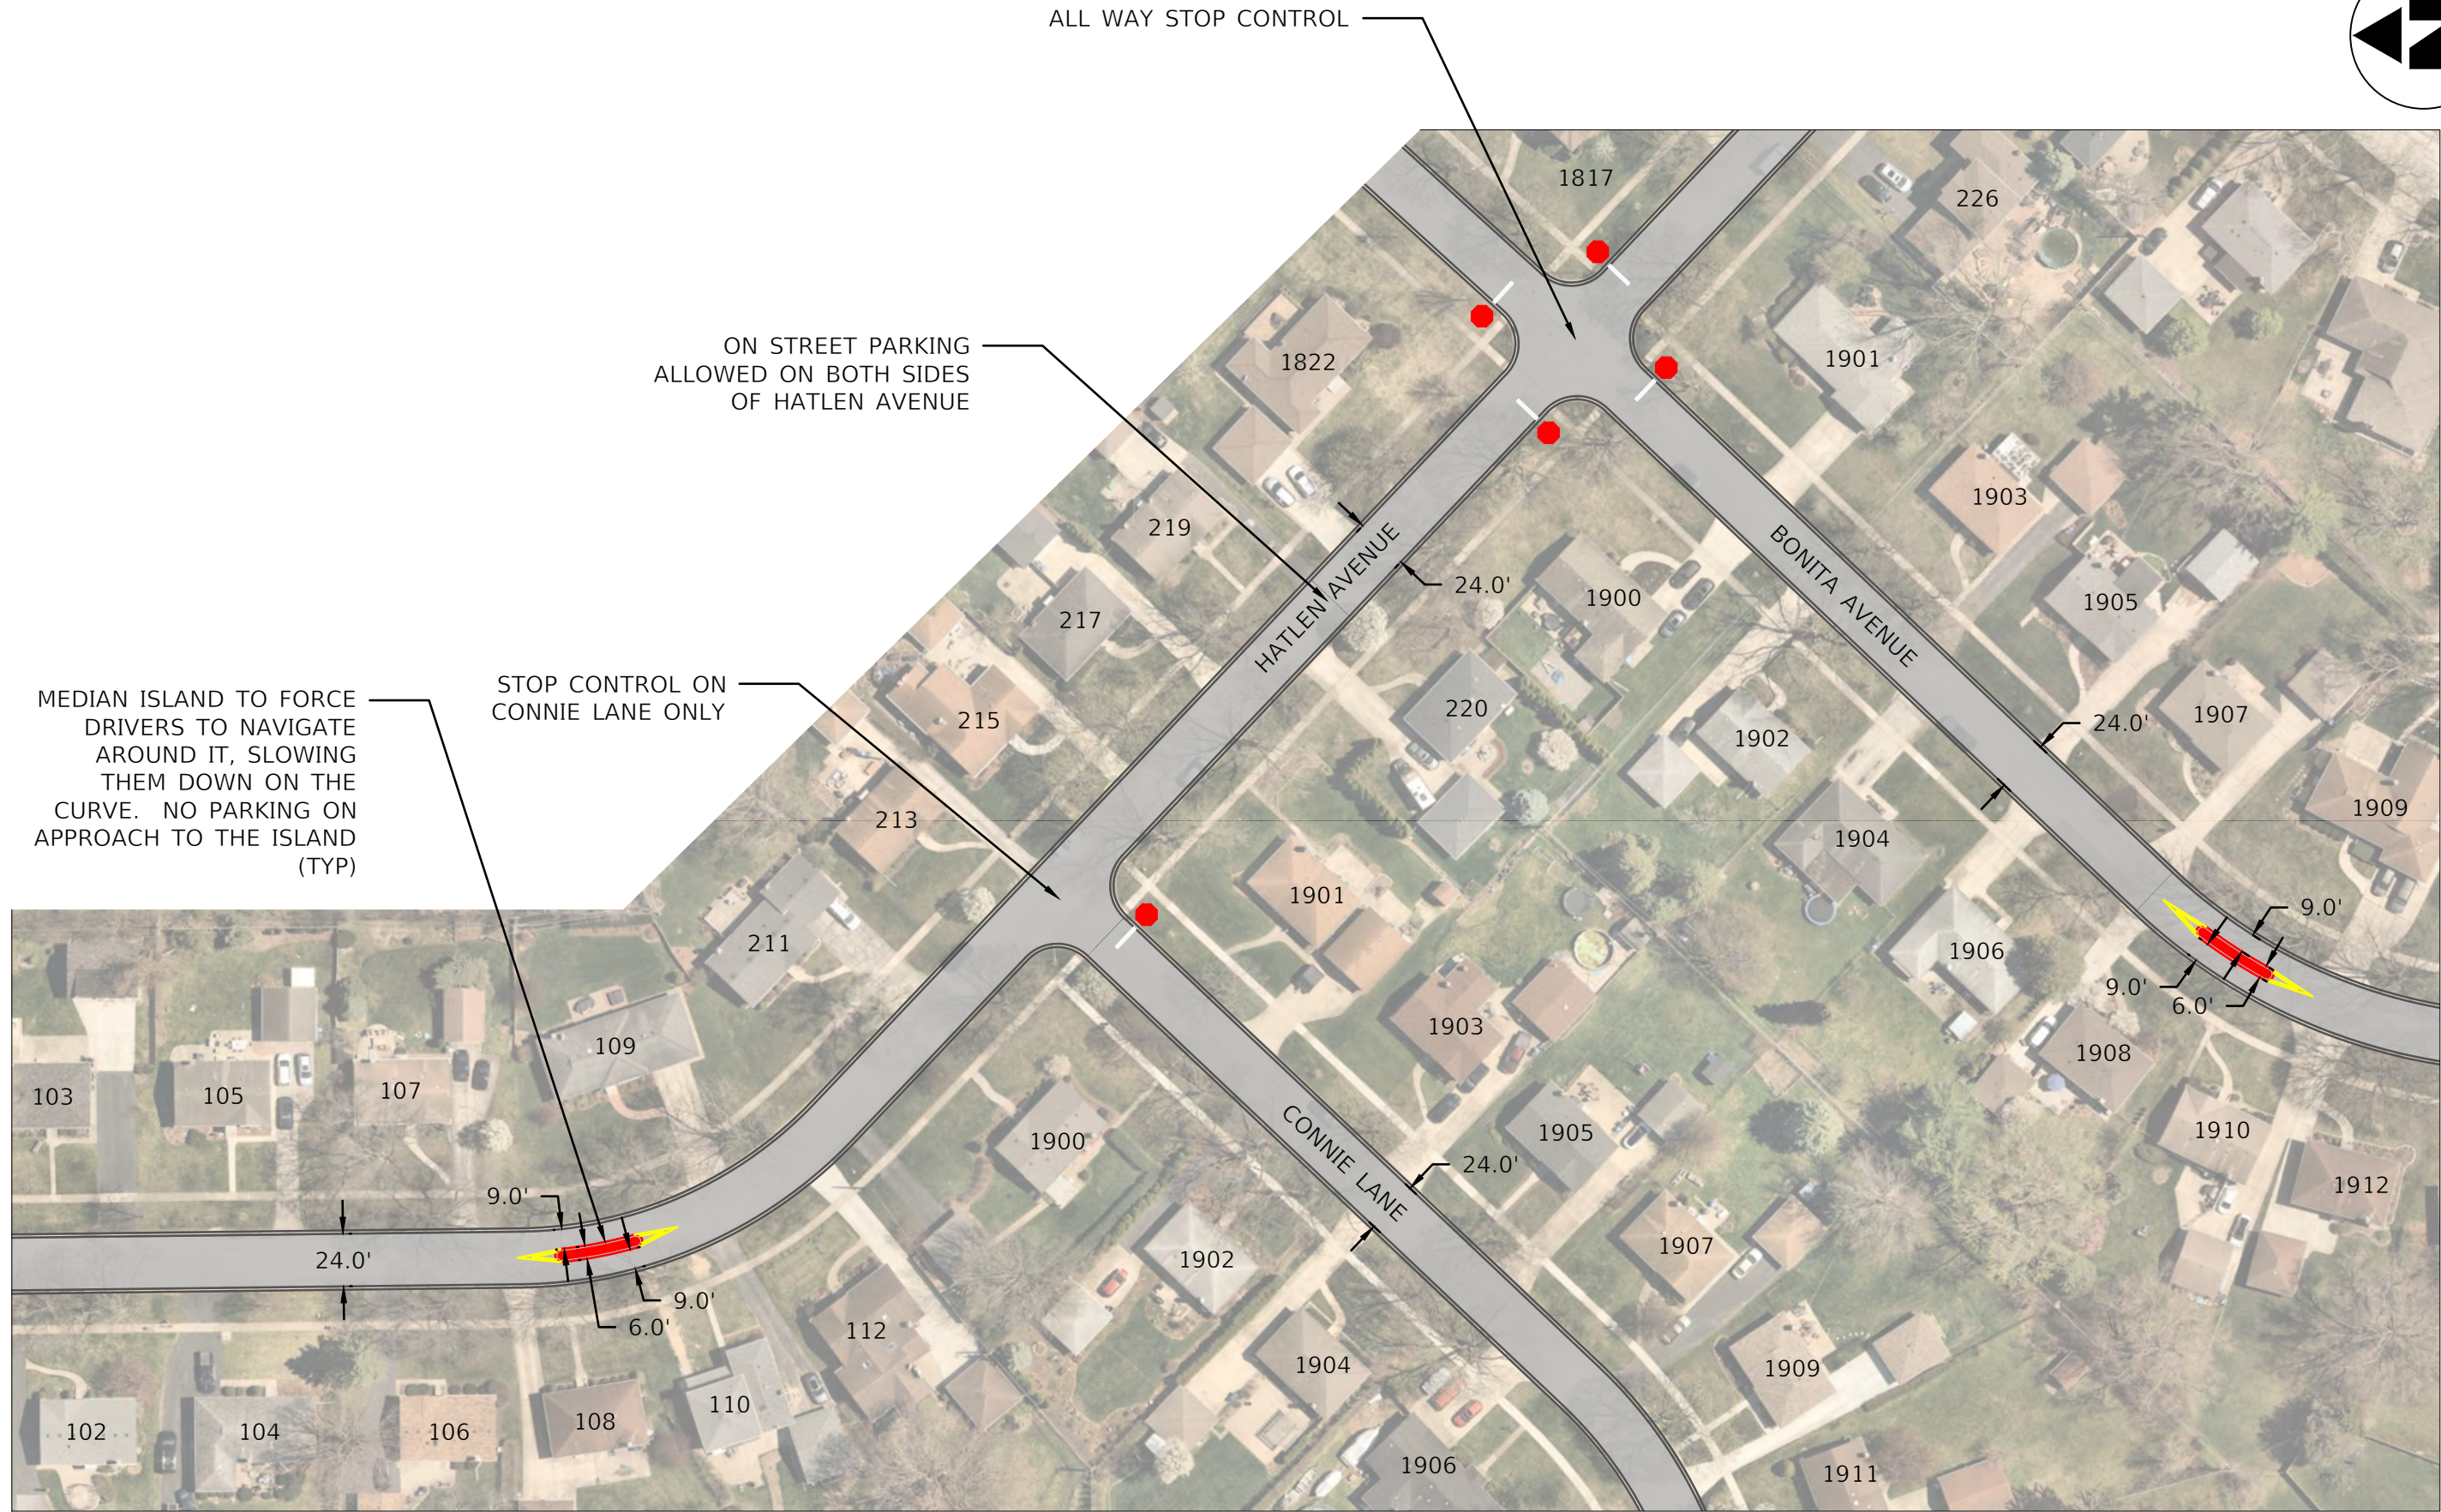

USER NAME	= LJF	DESIGNED - LJF	REVISED -
		DRAW - LJF	REVISED -
PLOT SCALE	=	CHECKED - MPL	REVISED -
PLOT DATE	= 1/22/2025	DATE - 1/22/2025	REVISED -

VILLAGE OF MOUNT PROSPECT

FRIENDLY NEIGHBORHOOD STREETS PROGRAM
HATLEN HEIGHTS - INITIAL DESIGN PREFERRED ALTERNATIVE

SCALE: 1:75 SHEET 3 OF 4 SHEETS GRINDEL DR - BONITA AVE

F.A.U. RTE.	SECTION	COUNTY	TOTAL SHEETS	SHEET NO.
		COOK	4	3
		CONTRACT NO. N/A		
		ILLINOIS		

