

Resident Information Bulletin #6

South William Street Traffic Calming Study

Village of Mount Prospect
Public Works Department
MARCH 2026

INTRODUCTION:

Thank you for your ongoing interest and participation in the traffic study on South William Street between Prospect Avenue and Golf Road. This Bulletin provides an update on the status of the traffic calming project.

VILLAGE BOARD DECISION:

At the October 28th, 2025 Village Board Meeting, staff presented the Transportation Safety Commission's recommended project for consideration. After discussion the Village Board approved the project as presented for construction in 2026. A recording of the Village Board meeting is available on the Village website.

PROPOSED IMPROVEMENTS:

The proposed improvements, as recommended by the Transportation Safety Commission and approved by the Village Board include:

- Parking changes, pavement markings and marked crosswalks on William Street between Prospect Avenue and Shabonee Trail
- Speed feedback signs on the 600 and 700 blocks of William Street
- Raised median island at the existing crosswalk south of Weller Creek and intersection pavement markings at the intersection of William Street and Berkshire Lane
- "No Parking Here to Corner" signs at the intersection of William Street and Sunset Road

Proposed improvements are shown on the included exhibit.

SCHEDULE:

Parking changes and other pavement markings are anticipated to be installed as part of the street resurfacing program this summer. Speed feedback signs have been ordered and will be installed once delivered sometime this spring. A contractor will be constructing the median island this spring. The "No Parking Here to Corner" signs will be installed within the next few weeks.

PUBLIC INPUT:


Additional study information is available on the project website. Search "William Street" on the Village website or use the QR code below. The Village will be collecting additional traffic data to determine the traffic calming project's effectiveness and will be presenting the results to the Transportation Safety Commission at a future meeting. You will be invited to this meeting.

Please reach out to Public Works with any questions or comments by phone at (847) 870-5640 or by email at publicworksdept@mountprospect.org. Please put "William Street Traffic Calming" in the subject line of your email.

VILLAGE OF MOUNT PROSPECT PUBLIC WORKS DEPARTMENT

1700 W. Central Road
Mount Prospect, IL 60056
www.mountprospect.org

Phone: 847-870-5640
TDD: 847-392-1235

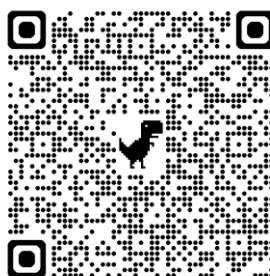


LEGEND

BETWEEN PROSPECT AVENUE AND SHA BONEE TRAIL

- 2 HOUR PARKING
- NO PARKING RESTRICTIONS
- NO PARKING ANY TIME




PROSPECT AVENUE

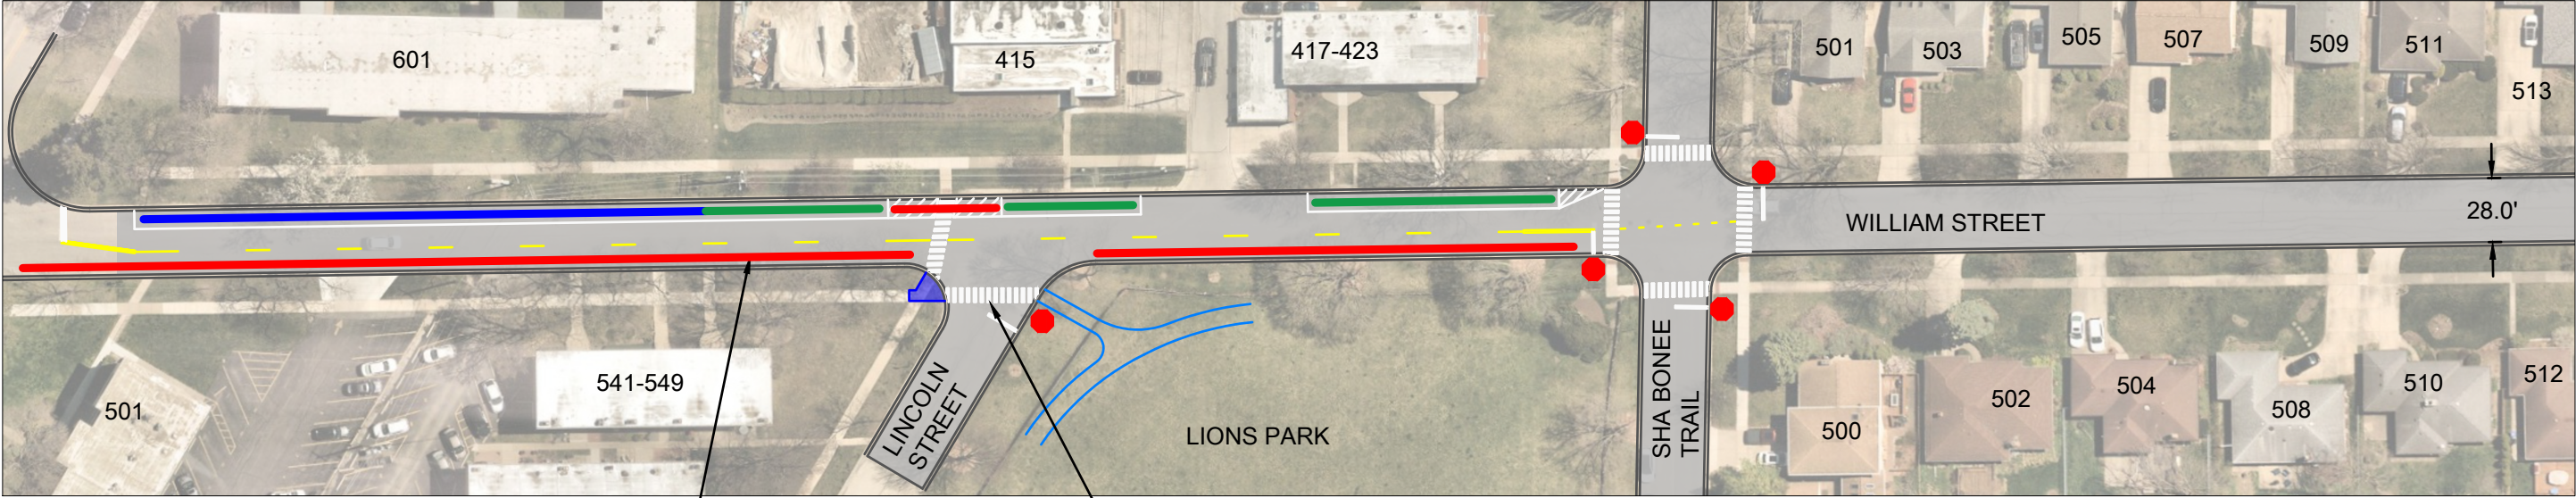

PARKING CHANGES AND PAVEMENT MARKING FROM PROSPECT AVENUE TO SHABONEE TRAIL

NEW CROSSWALK AND SIDEWALK RAMP FOR PARK ACCESS, ADA RAMP WORK IN 2027

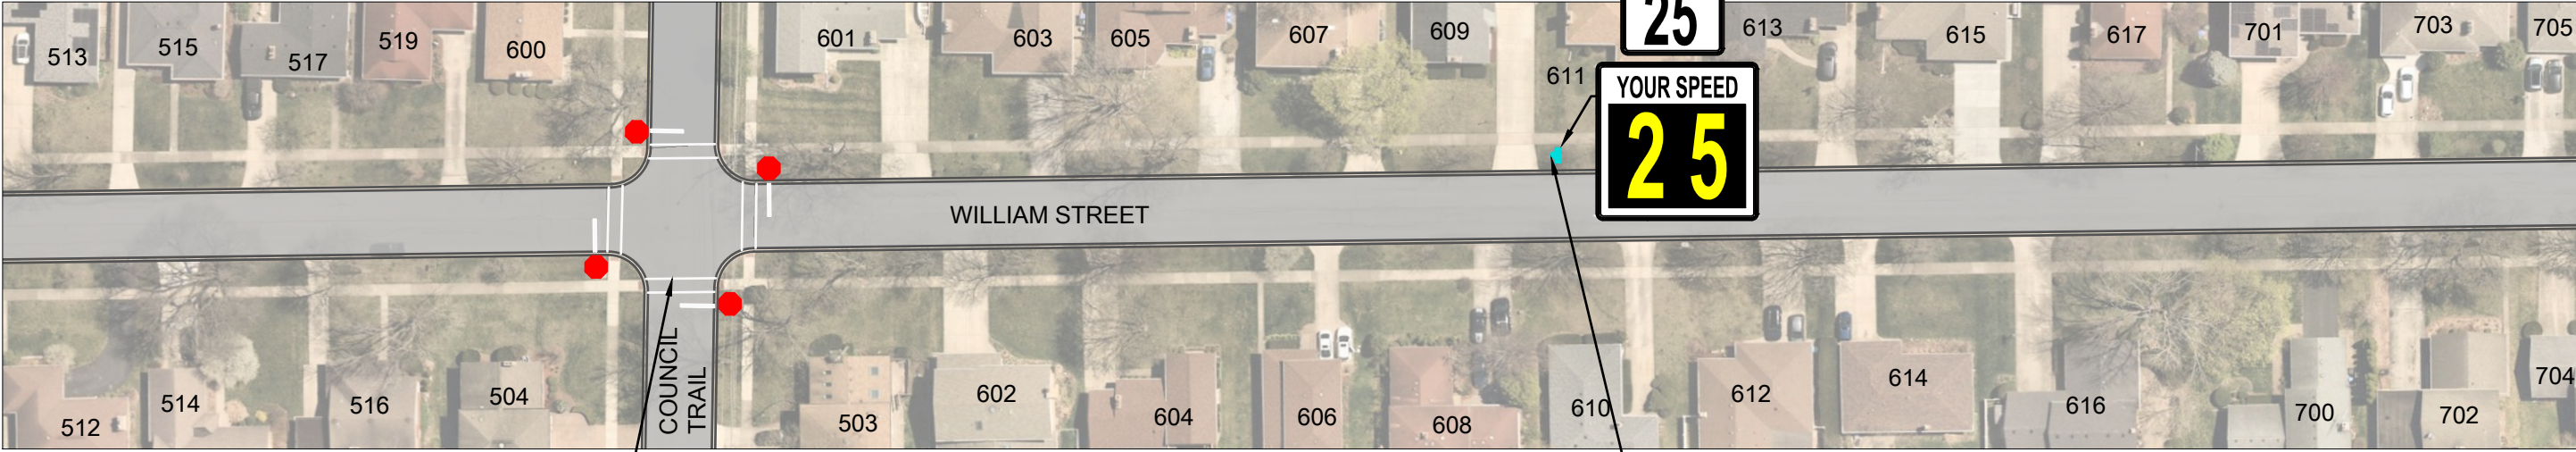

STRIPE CROSSWALKS AT INTERSECTION

INSTALL SPEED FEEDBACK SIGN

H:\Engineering\Traffic\Caltrans\TNSP Projects\2024 - William Street\CAD\OLD\William Street CAD - Village Board.dwg


USER NAME	= LJF	DESIGNED - LJF	REVISED -
DRAW	- LJF	REVISIONS	REVISED -
PLOT SCALE	=	CHECKED - MPL	REVISED -
PLOT DATE	= 3/3/2026	DATE - 3/3/2026	REVISED -

VILLAGE OF MOUNT PROSPECT


FRIENDLY NEIGHBORHOOD STREETS PROGRAM
WILLIAM STREET - FINAL DESIGN OVERVIEW

SCALE: 1:75 SHEET 1 OF 2 SHEETS PROSPECT AVE - COUNCIL TRL

F.A.U. RTE.	SECTION	COUNTY	TOTAL SHEETS	SHEET NO.
		COOK	2	1
CONTRACT NO. N/A				ILLINOIS

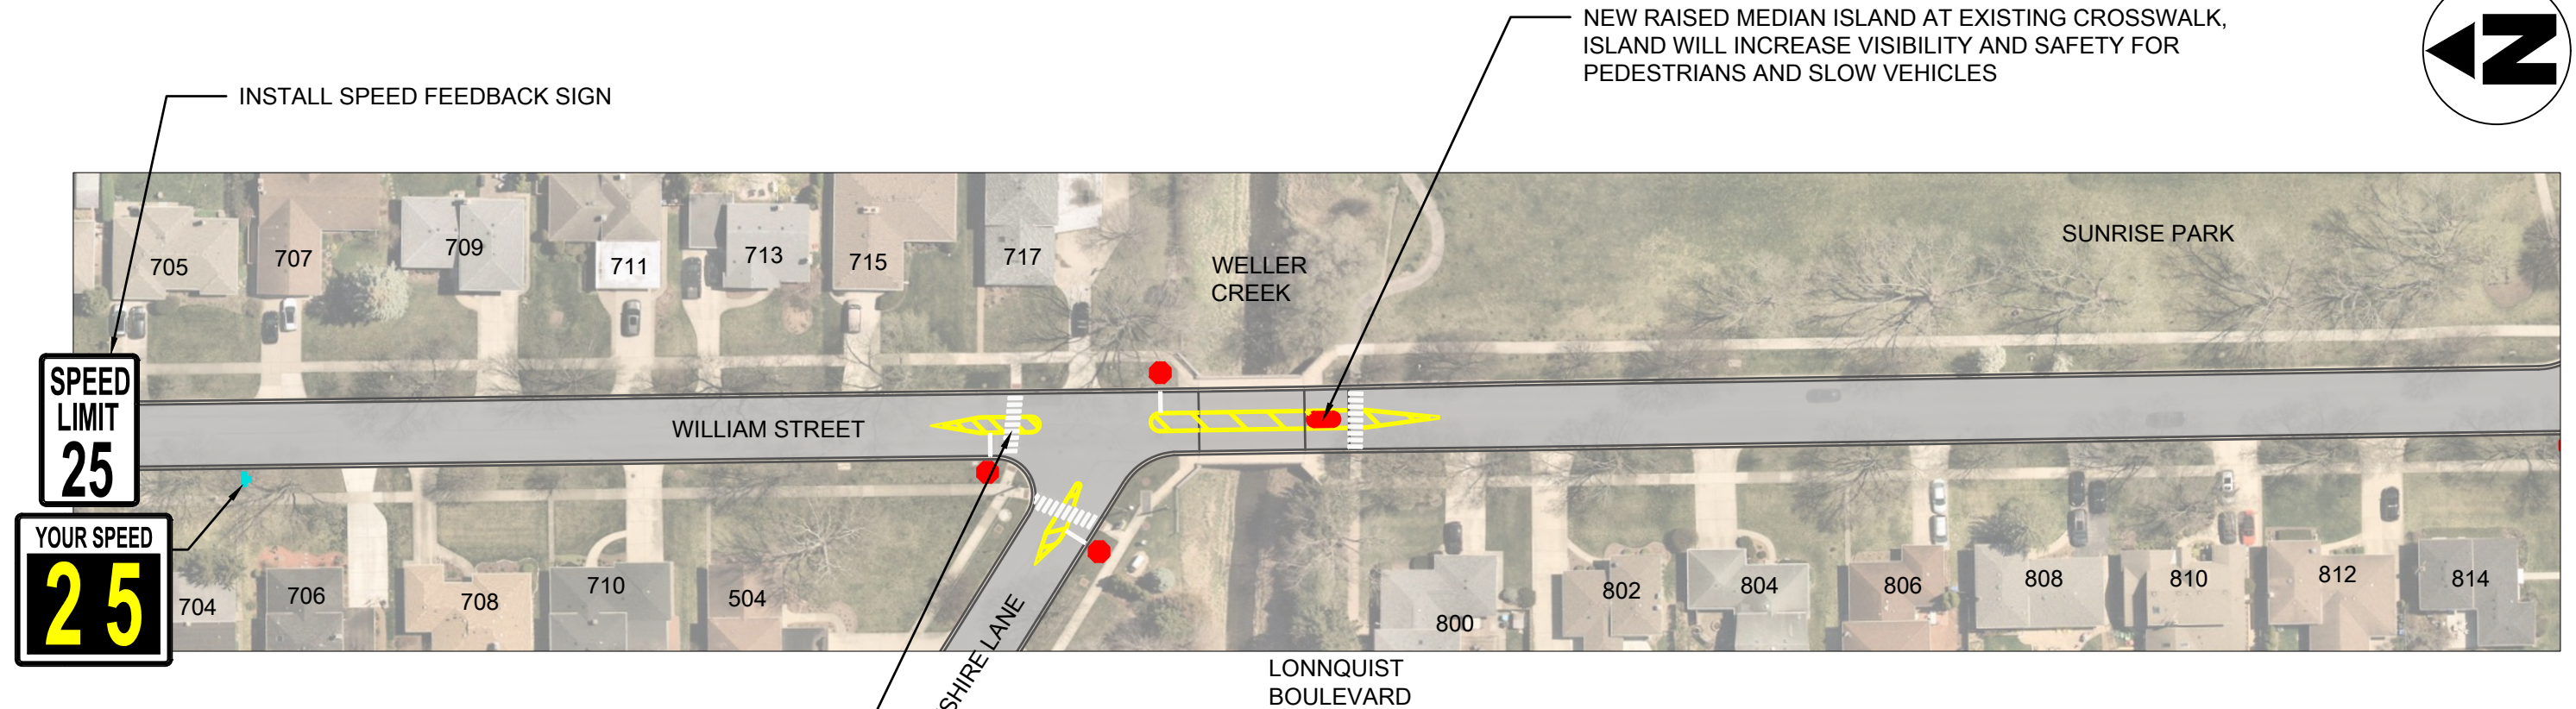

INSTALL PAVEMENT MARKING MEDIAN ISLANDS TO INCREASE STOP SIGN COMPLIANCE AND TO ALIGN VEHICLES FOR MEDIAN SOUTH OF THE BRIDGE. ALL TURN MOVEMENTS REMAIN.

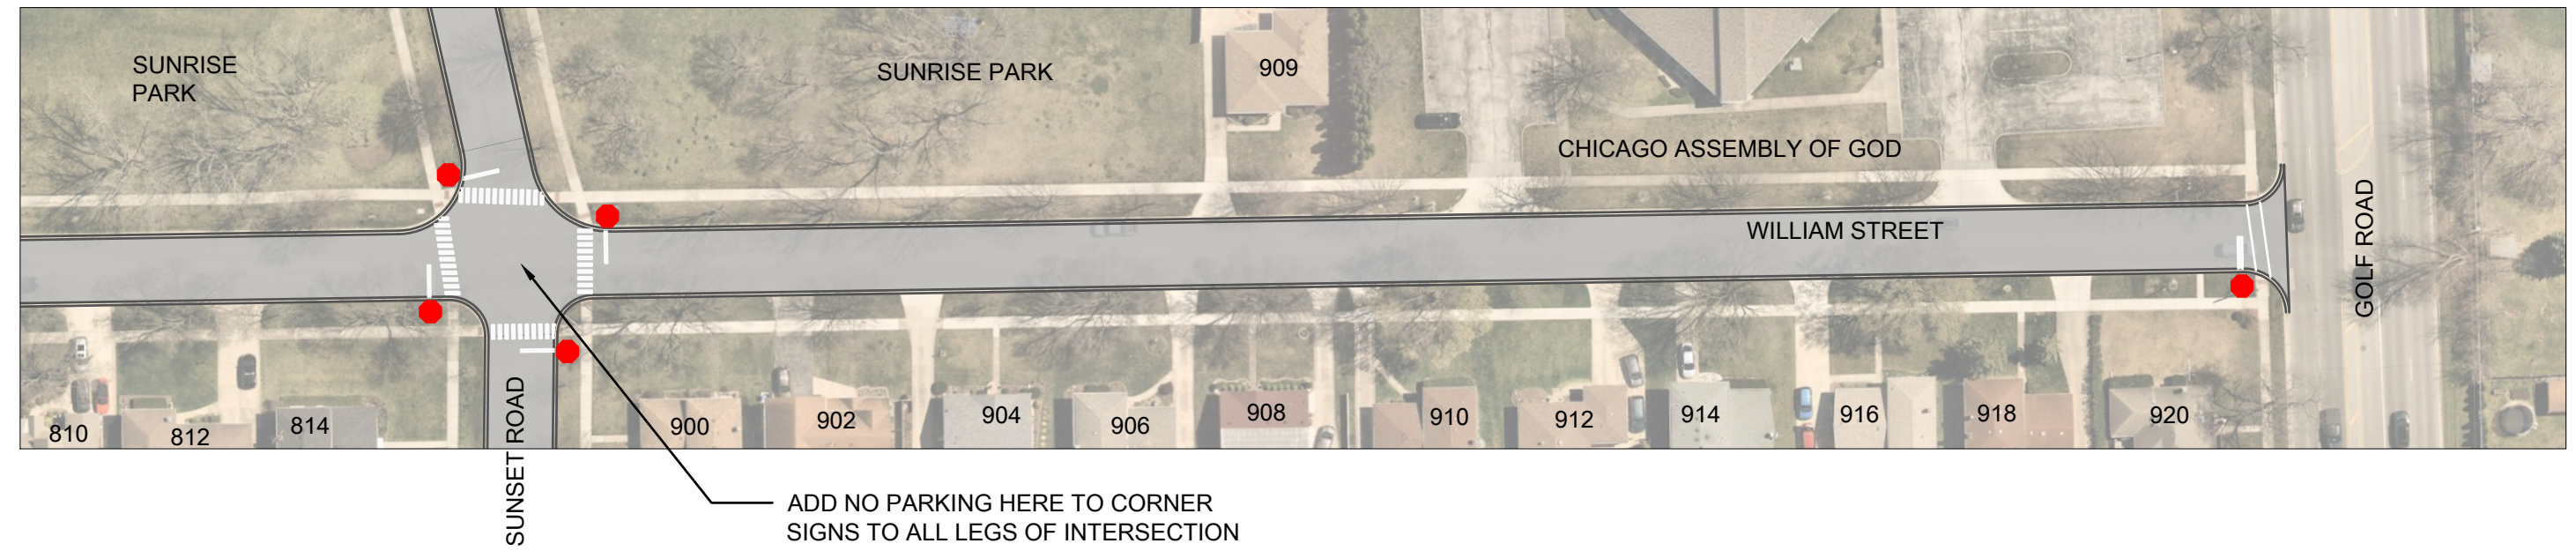

H:\Engineering\Traffic\Calming\FNSP Projects\2024 - William Street\CAD\OLD\William Street CAD - Village Board.dwg

USER NAME	= LJF	DESIGNED - LJF	REVISED -
DRAW	- LJF	REVISED -	REVISED -
PLOT SCALE	=	CHECKED - MPL	REVISED -
PLOT DATE	= 3/3/2026	DATE - 3/3/2026	REVISED -

VILLAGE OF MOUNT PROSPECT

FRIENDLY NEIGHBORHOOD STREETS PROGRAM
WILLIAM STREET - FINAL DESIGN OVERVIEW

SCALE: 1:75 SHEET 2 OF 2 SHEETS COUNCIL TRL - GOLF RD

F.A.U. RTE.	SECTION	COUNTY	TOTAL SHEETS	SHEET NO.
		COOK	2	2
		CONTRACT NO. N/A		
		ILLINOIS		