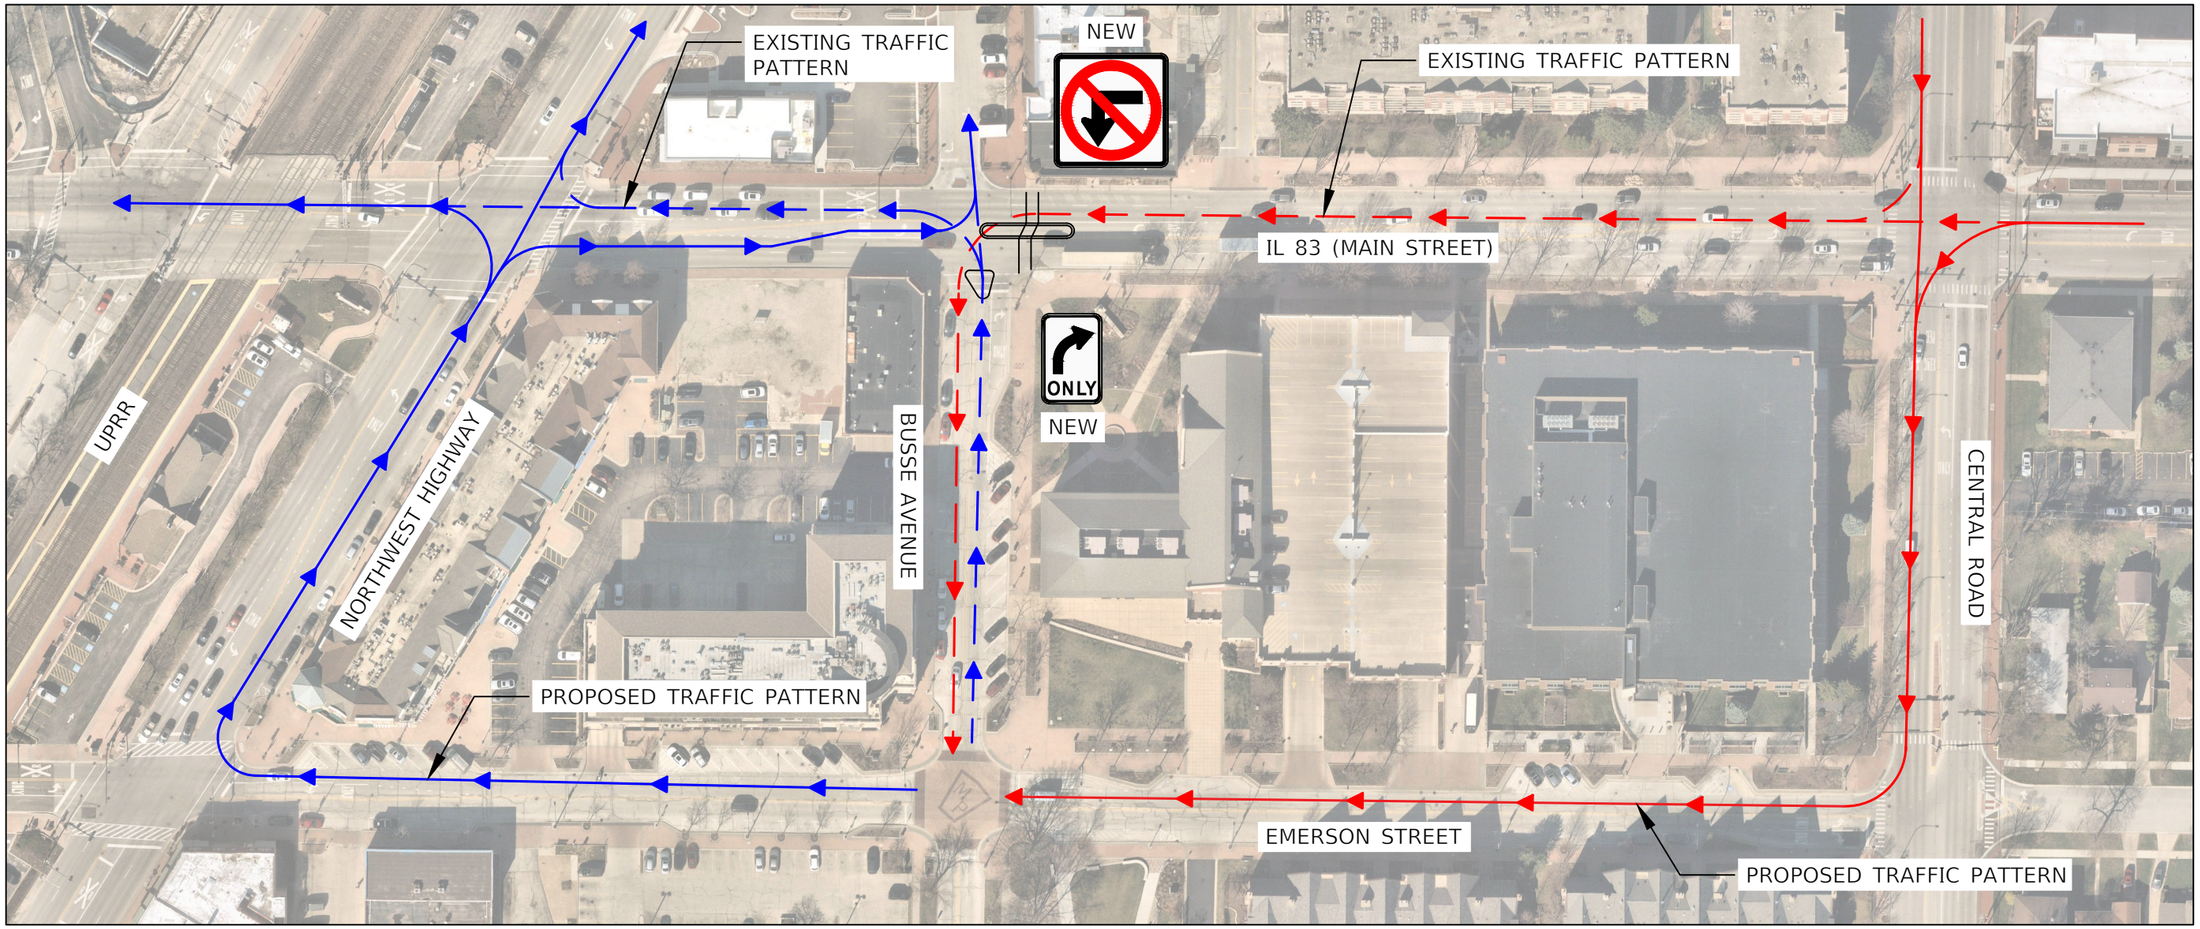

LEGEND

EXISTING TRAFFIC PATTERN — — — — — — —

PROPOSED TRAFFIC PATTERN ————————

VILLAGE OF **Mount Prospect** • **Public Works Department** • **Engineering Division**	**IL 83 AND BUSSE AVENUE CROSSWALK TRAFFIC PATTERN EXHIBIT**	Design : LJF Checked: MPL	Date: 3-8-24	Scale: N/A	Sheet: 1 of 1

H:\Engineering\Traffic\crosswalks\83-busse\CAD\83-Busse Traffic Pattern Exhibit.dwg