


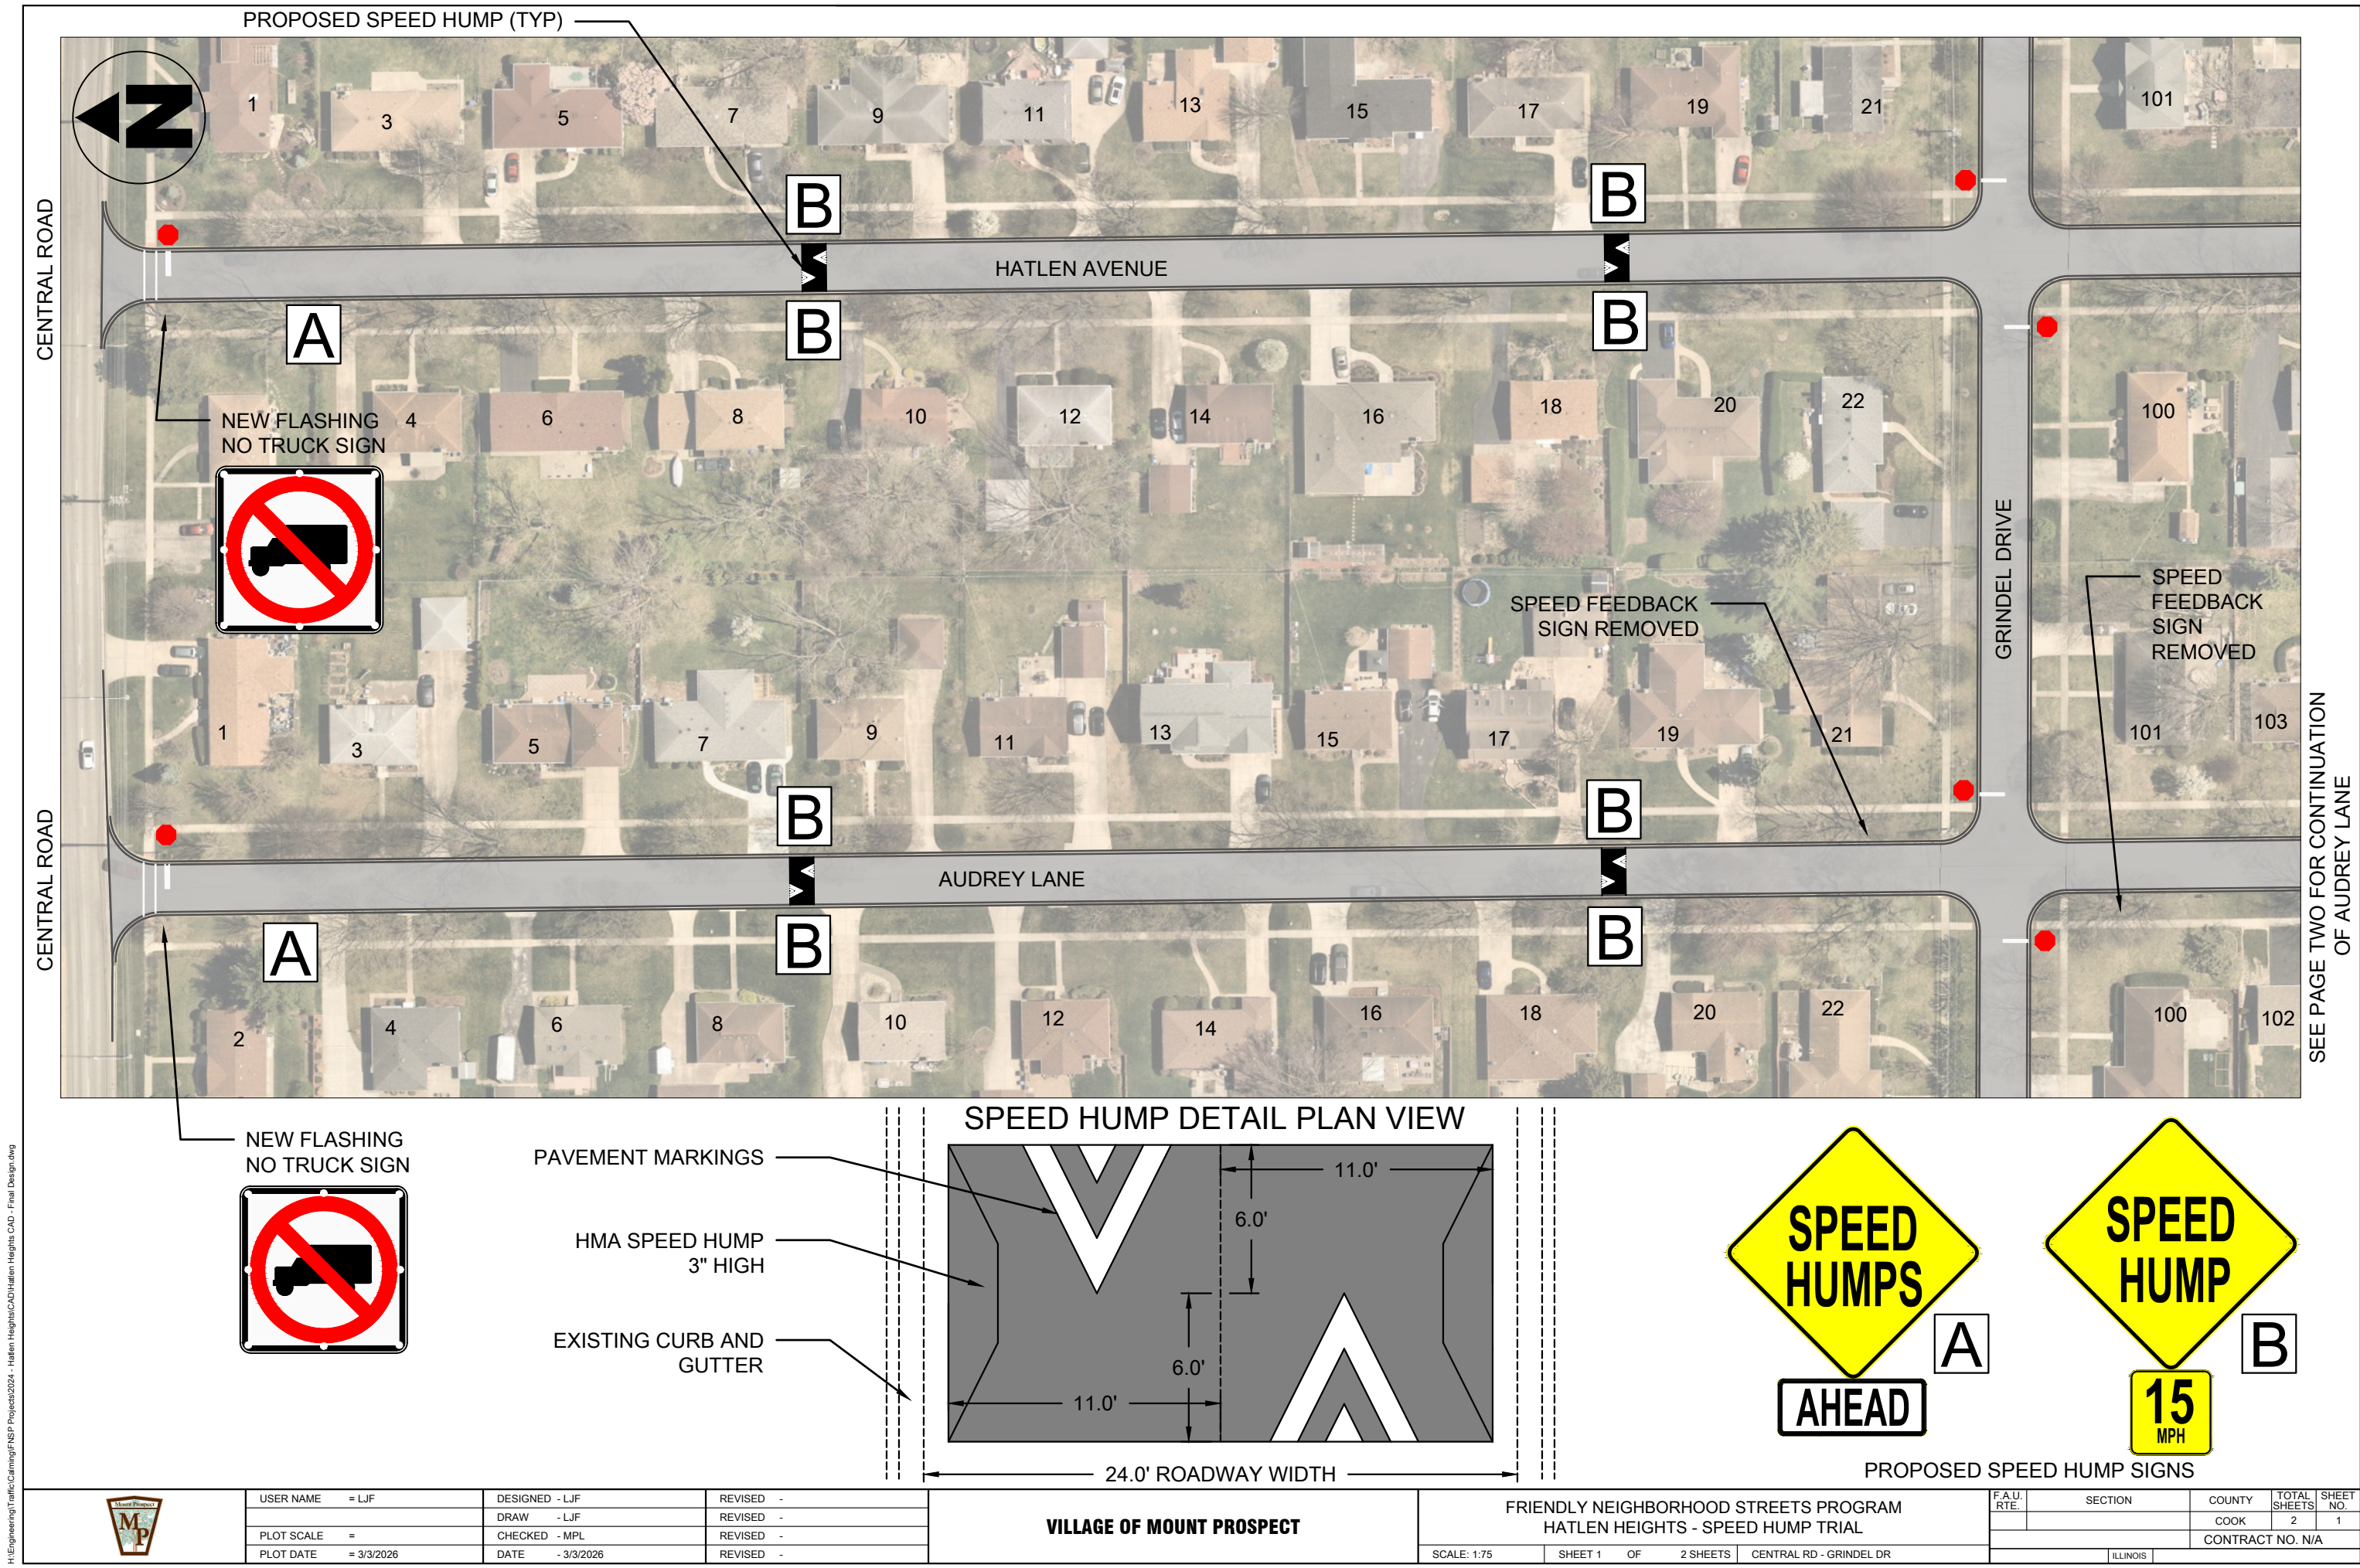

H:\Engineering\Traffic\Carriageway\NSP Projects\2024 - Hatlen Heights\CAD\Hatlen Heights CAD - Final Design.dwg




USER NAME	= LJF	DESIGNED - LJF	REVISED -
		DRAW - LJF	REVISED -
PLOT SCALE	=	CHECKED - MPL	REVISED -
PLOT DATE	= 3/3/2026	DATE - 3/3/2026	REVISED -

VILLAGE OF MOUNT PROSPECT

FRIENDLY NEIGHBORHOOD STREETS PROGRAM
HATLEN HEIGHTS - SPEED HUMP TRIAL

SCALE: 1:75 SHEET 1 OF 2 SHEETS CENTRAL RD - GRINDEL DR

F.A.U. RTE.	SECTION	COUNTY	TOTAL SHEETS	SHEET NO.
		COOK	2	1
CONTRACT NO. N/A				
ILLINOIS				

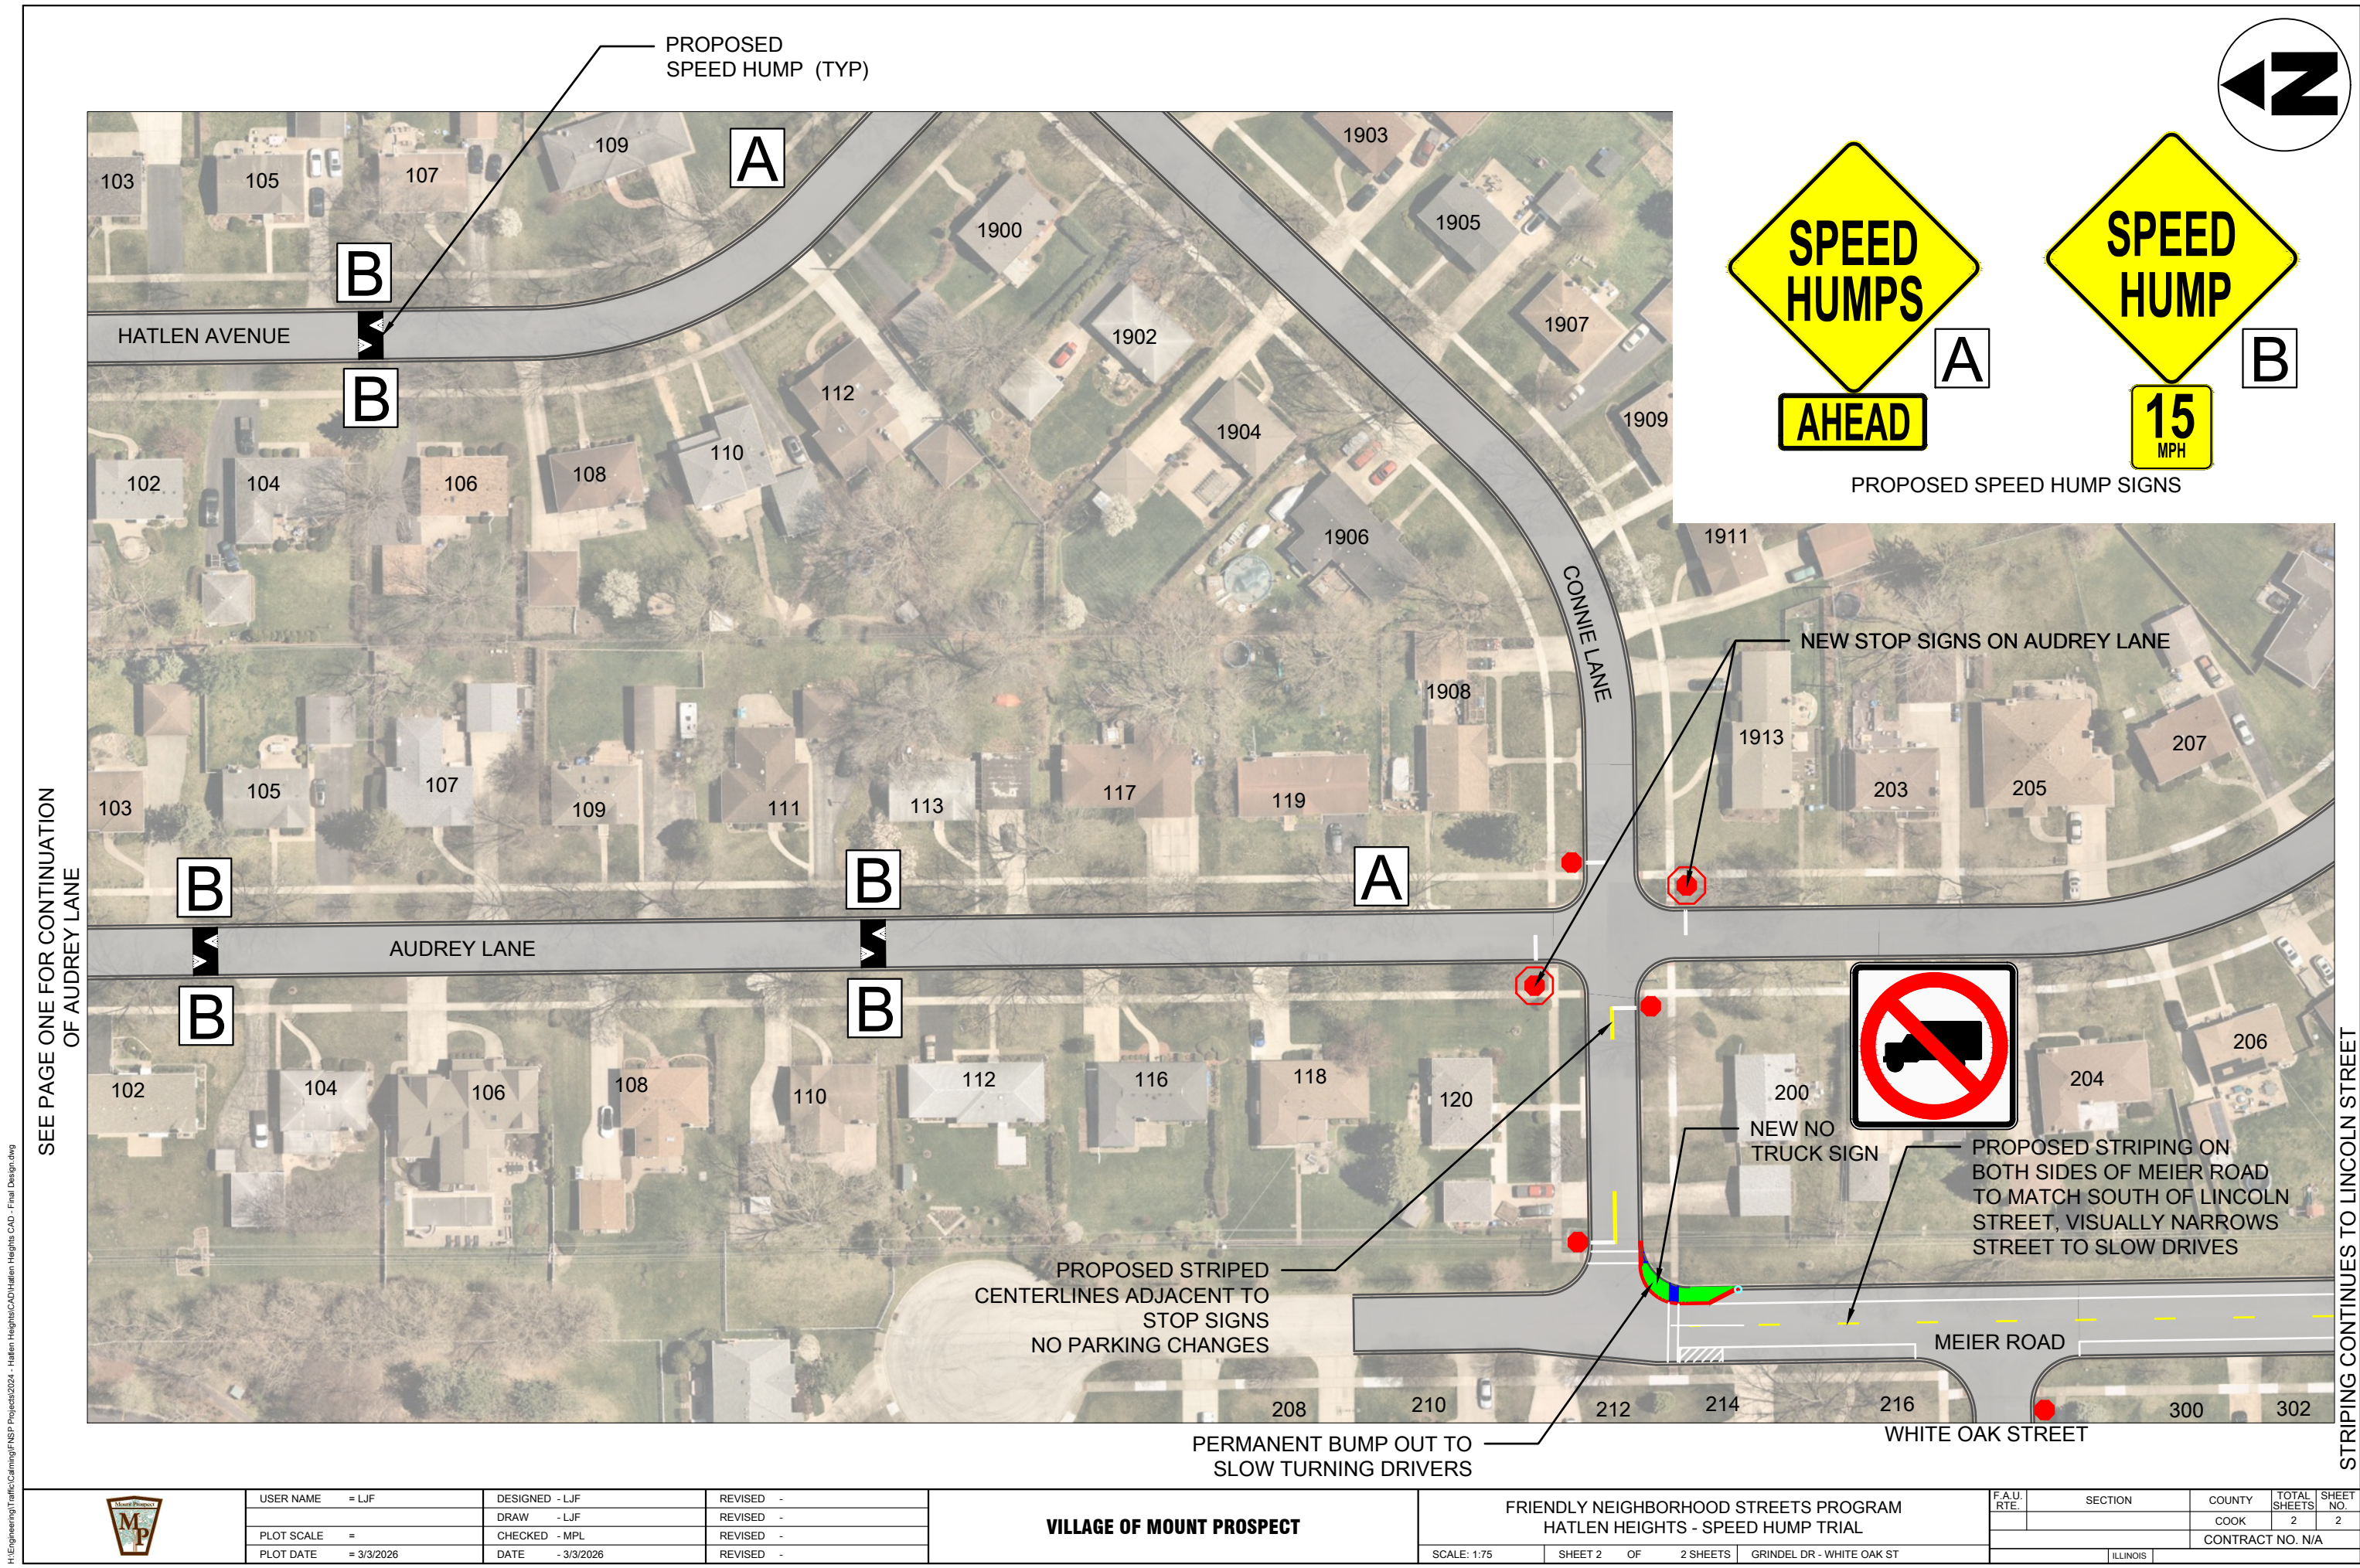

SEE PAGE ONE FOR CONTINUATION OF AUDREY LANE

STRIPING CONTINUES TO LINCOLN STREET

H:\Engineering\Traffic\Caltrans\NSP Projects\2024 - Hatlen Heights\CAD\Hatlen Heights CAD - Final Design.dwg



USER NAME	= LJF	DESIGNED - LJF	REVISED -
		DRAW - LJF	REVISED -
PLOT SCALE	=	CHECKED - MPL	REVISED -
PLOT DATE	= 3/3/2026	DATE - 3/3/2026	REVISED -

VILLAGE OF MOUNT PROSPECT

FRIENDLY NEIGHBORHOOD STREETS PROGRAM HATLEN HEIGHTS - SPEED HUMP TRIAL			
SCALE: 1:75	SHEET 2	OF 2 SHEETS	GRINDEL DR - WHITE OAK ST

F.A.U. RTE.	SECTION	COUNTY	TOTAL SHEETS	SHEET NO.
		COOK	2	2
CONTRACT NO. N/A				
ILLINOIS				