

Resident Information Bulletin #6

Hatlen Heights Traffic Calming Study

Village of Mount Prospect
Public Works Department
MARCH 2026

INTRODUCTION:

Thank you for your ongoing interest and participation in the traffic study within the Hatlen Heights Neighborhood. This Bulletin provides an update on the status of the traffic calming project.

VILLAGE BOARD DECISION:

In December 2025, staff presented to the Village Board the Transportation Safety Commission's recommended project that included all-way stop control at Connie Lane & Audrey Lane, mini-traffic circles at the intersections of Audrey Lane & Grindel Drive and Hatlen Avenue & Grindel Drive, speed feedback signs on Audrey Lane and Hatlen Avenue, and pavement markings on Meier Road. Much discussion took place over the course of two meetings and ultimately the Village Board rejected mini-traffic circles and speed feedback signs, instead opting to trial speed humps in the neighborhood. Recordings of these meetings are available on the Village website.

PROPOSED IMPROVEMENTS:

The proposed improvements, as directed by the Village Board, include:

- Installation of asphalt speed humps on Audrey Lane and Hatlen Avenue between Central Road and Connie Lane spaced approximately 400' apart
- Construction of a bump out at the southeast corner of Meier Road and Connie Lane
- All-way stop control at the intersection of Audrey Lane and Connie Lane
- Flashing "No Truck" signs at Hatlen Avenue & Central Road, Audrey Lane & Central Road, and Meier Road & Connie Lane
- Pavement markings on Meier Road north of Lincoln Street to match the pavement markings on Meier Road south of Lincoln Street

Proposed improvements are shown on the included exhibit.

SCHEDULE:

All-way stop control has been installed at the intersection of Audrey Lane and Connie Lane. Flashing "No Truck" signs are expected to be installed within a few weeks. Speed humps are anticipated to be installed in late spring; pavement markings will be installed soon after speed hump construction is complete. The bump out at Meier Road & Connie Lane is anticipated to be constructed this summer.

PUBLIC INPUT:


Additional study information is available on the project website. Search "Hatlen Heights" on the Village website or use the QR code below. The speed humps are being installed on a trial basis as they are not included in the traffic calming program. The Village will be collecting additional traffic data to determine their effectiveness and will be presenting the results to the Transportation Safety Commission at a future meeting to determine if they should remain permanently. You will be invited to this meeting.


Please reach out to Public Works with any questions or comments by phone at (847) 870-5640 or by email at publicworksdept@mountprospect.org. Please put "Hatlen Heights Traffic Calming" in the subject line of your email.

VILLAGE OF MOUNT PROSPECT
PUBLIC WORKS DEPARTMENT

1700 W. Central Road
Mount Prospect, IL 60056
www.mountprospect.org

Phone: 847-870-5640
TDD: 847-392-1235

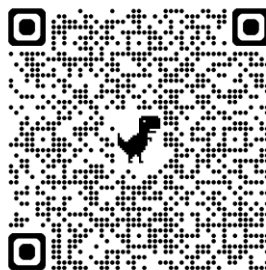

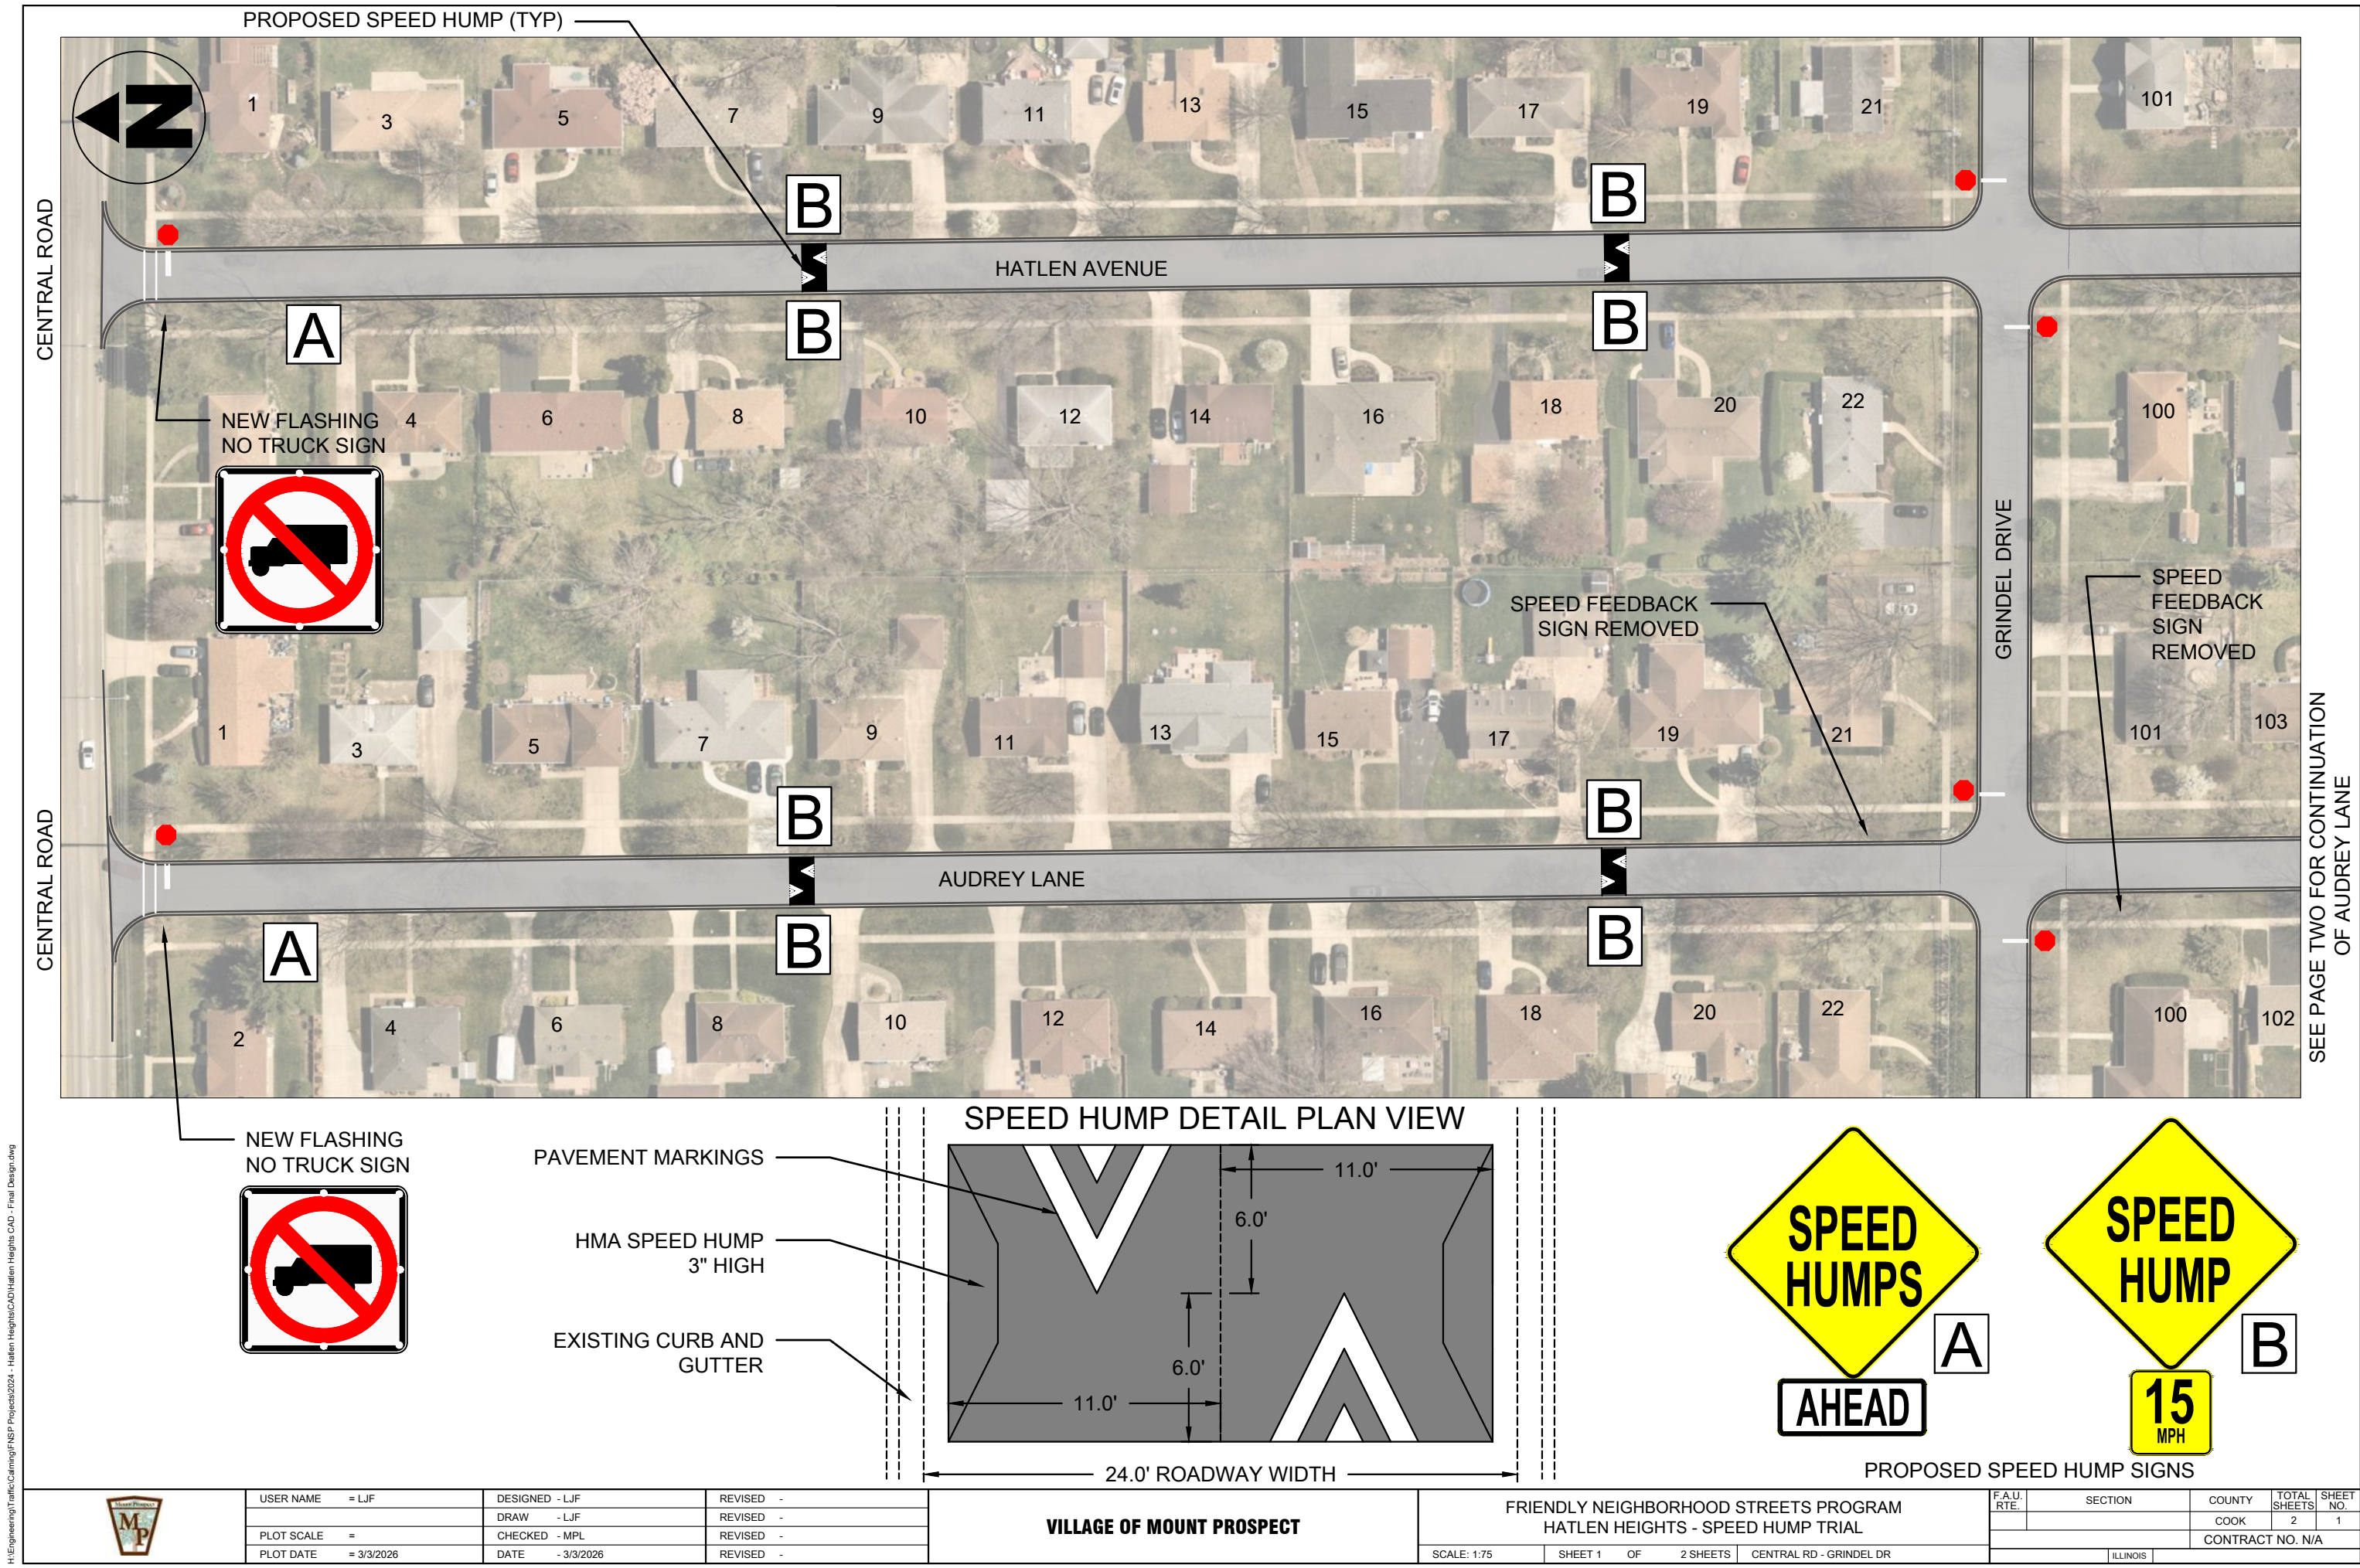

H:\Engineering\Traffic\Cummins\NSP Projects\2024 - Hatlen Heights\CAD\Hatlen Heights CAD - Final Design.dwg




USER NAME	= LJF	DESIGNED - LJF	REVISED -
		DRAW - LJF	REVISED -
PLOT SCALE	=	CHECKED - MPL	REVISED -
PLOT DATE	= 3/3/2026	DATE - 3/3/2026	REVISED -

VILLAGE OF MOUNT PROSPECT

FRIENDLY NEIGHBORHOOD STREETS PROGRAM
HATLEN HEIGHTS - SPEED HUMP TRIAL

SCALE: 1:75 SHEET 1 OF 2 SHEETS CENTRAL RD - GRINDEL DR

F.A.U. R.T.E.	SECTION	COUNTY	TOTAL SHEETS	SHEET NO.
		COOK	2	1
CONTRACT NO. N/A				
ILLINOIS				

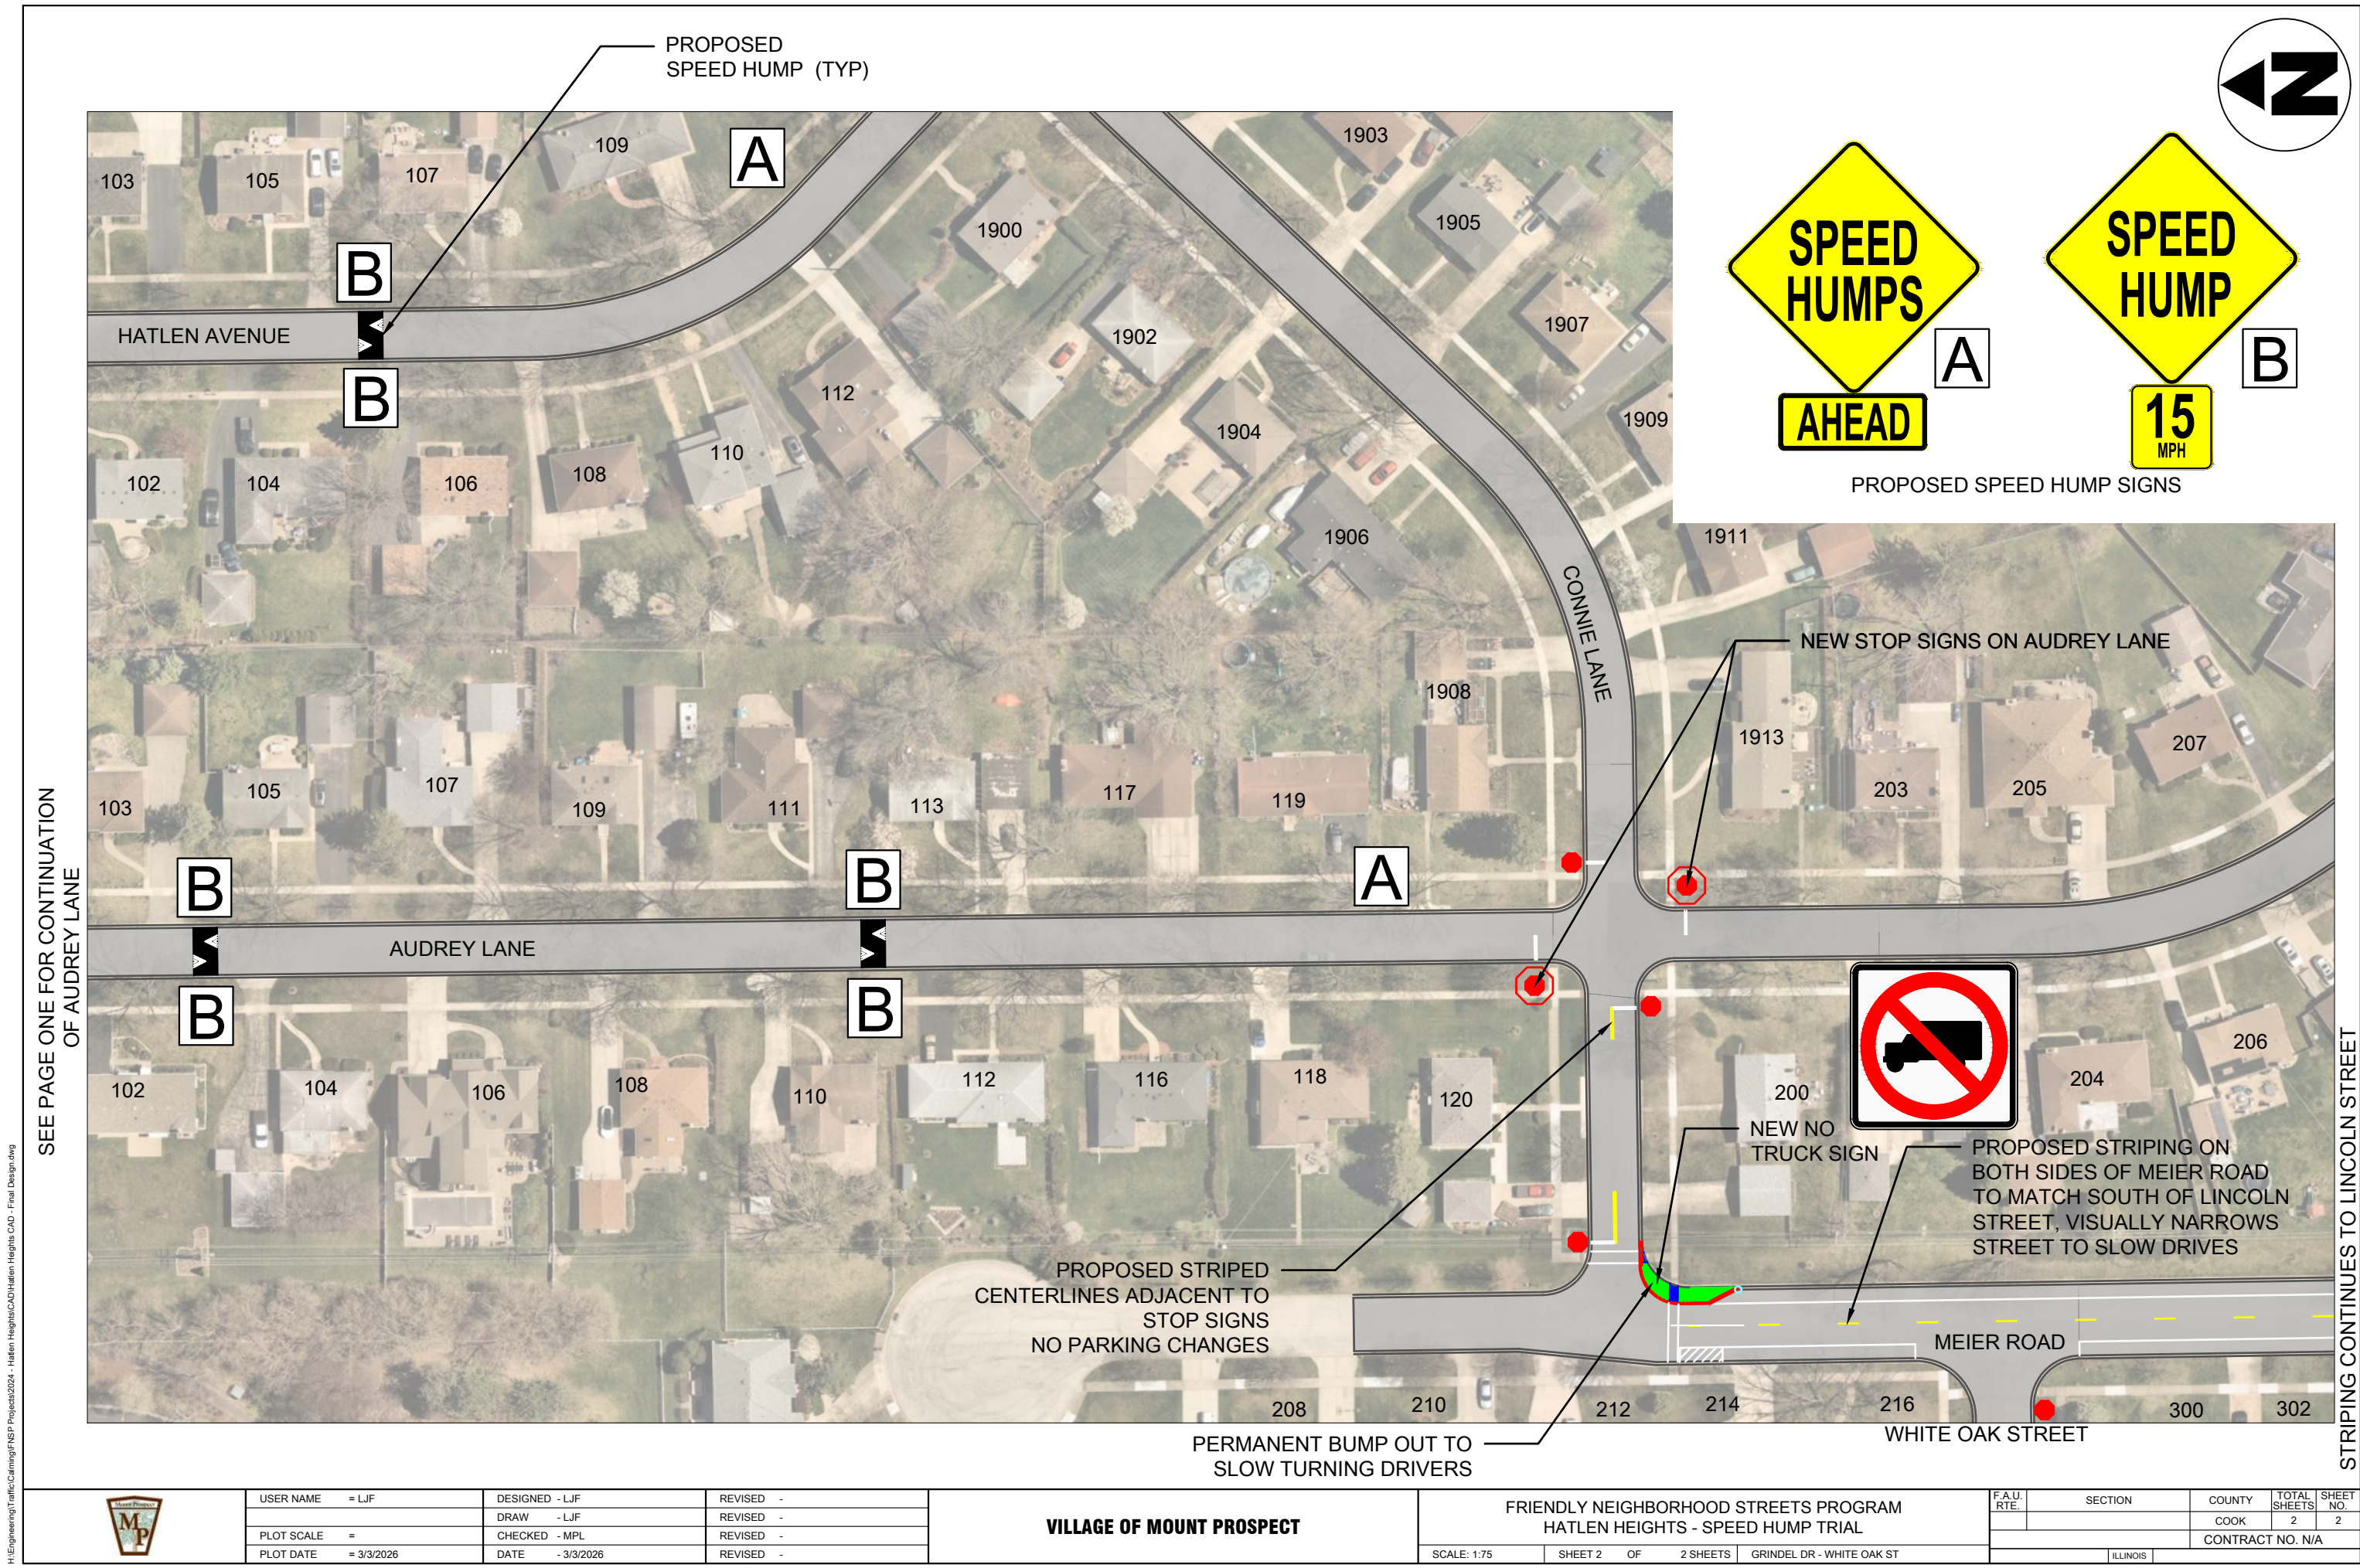

SEE PAGE ONE FOR CONTINUATION
OF AUDREY LANE

STRIPING CONTINUES TO LINCOLN STREET

H:\Engineering\Traffic\Caltrans\NSP Projects\2024 - Hatlen Heights\CAD\Hatlen Heights CAD - Final Design.dwg



USER NAME	= LJF	DESIGNED - LJF	REVISED -
		DRAW - LJF	REVISED -
PLOT SCALE	=	CHECKED - MPL	REVISED -
PLOT DATE	= 3/3/2026	DATE - 3/3/2026	REVISED -

VILLAGE OF MOUNT PROSPECT

FRIENDLY NEIGHBORHOOD STREETS PROGRAM HATLEN HEIGHTS - SPEED HUMP TRIAL			
SCALE: 1:75	SHEET 2	OF 2 SHEETS	GRINDEL DR - WHITE OAK ST

F.A.U. RTE.	SECTION	COUNTY	TOTAL SHEETS	SHEET NO.
		COOK	2	2
CONTRACT NO. N/A				
ILLINOIS				